


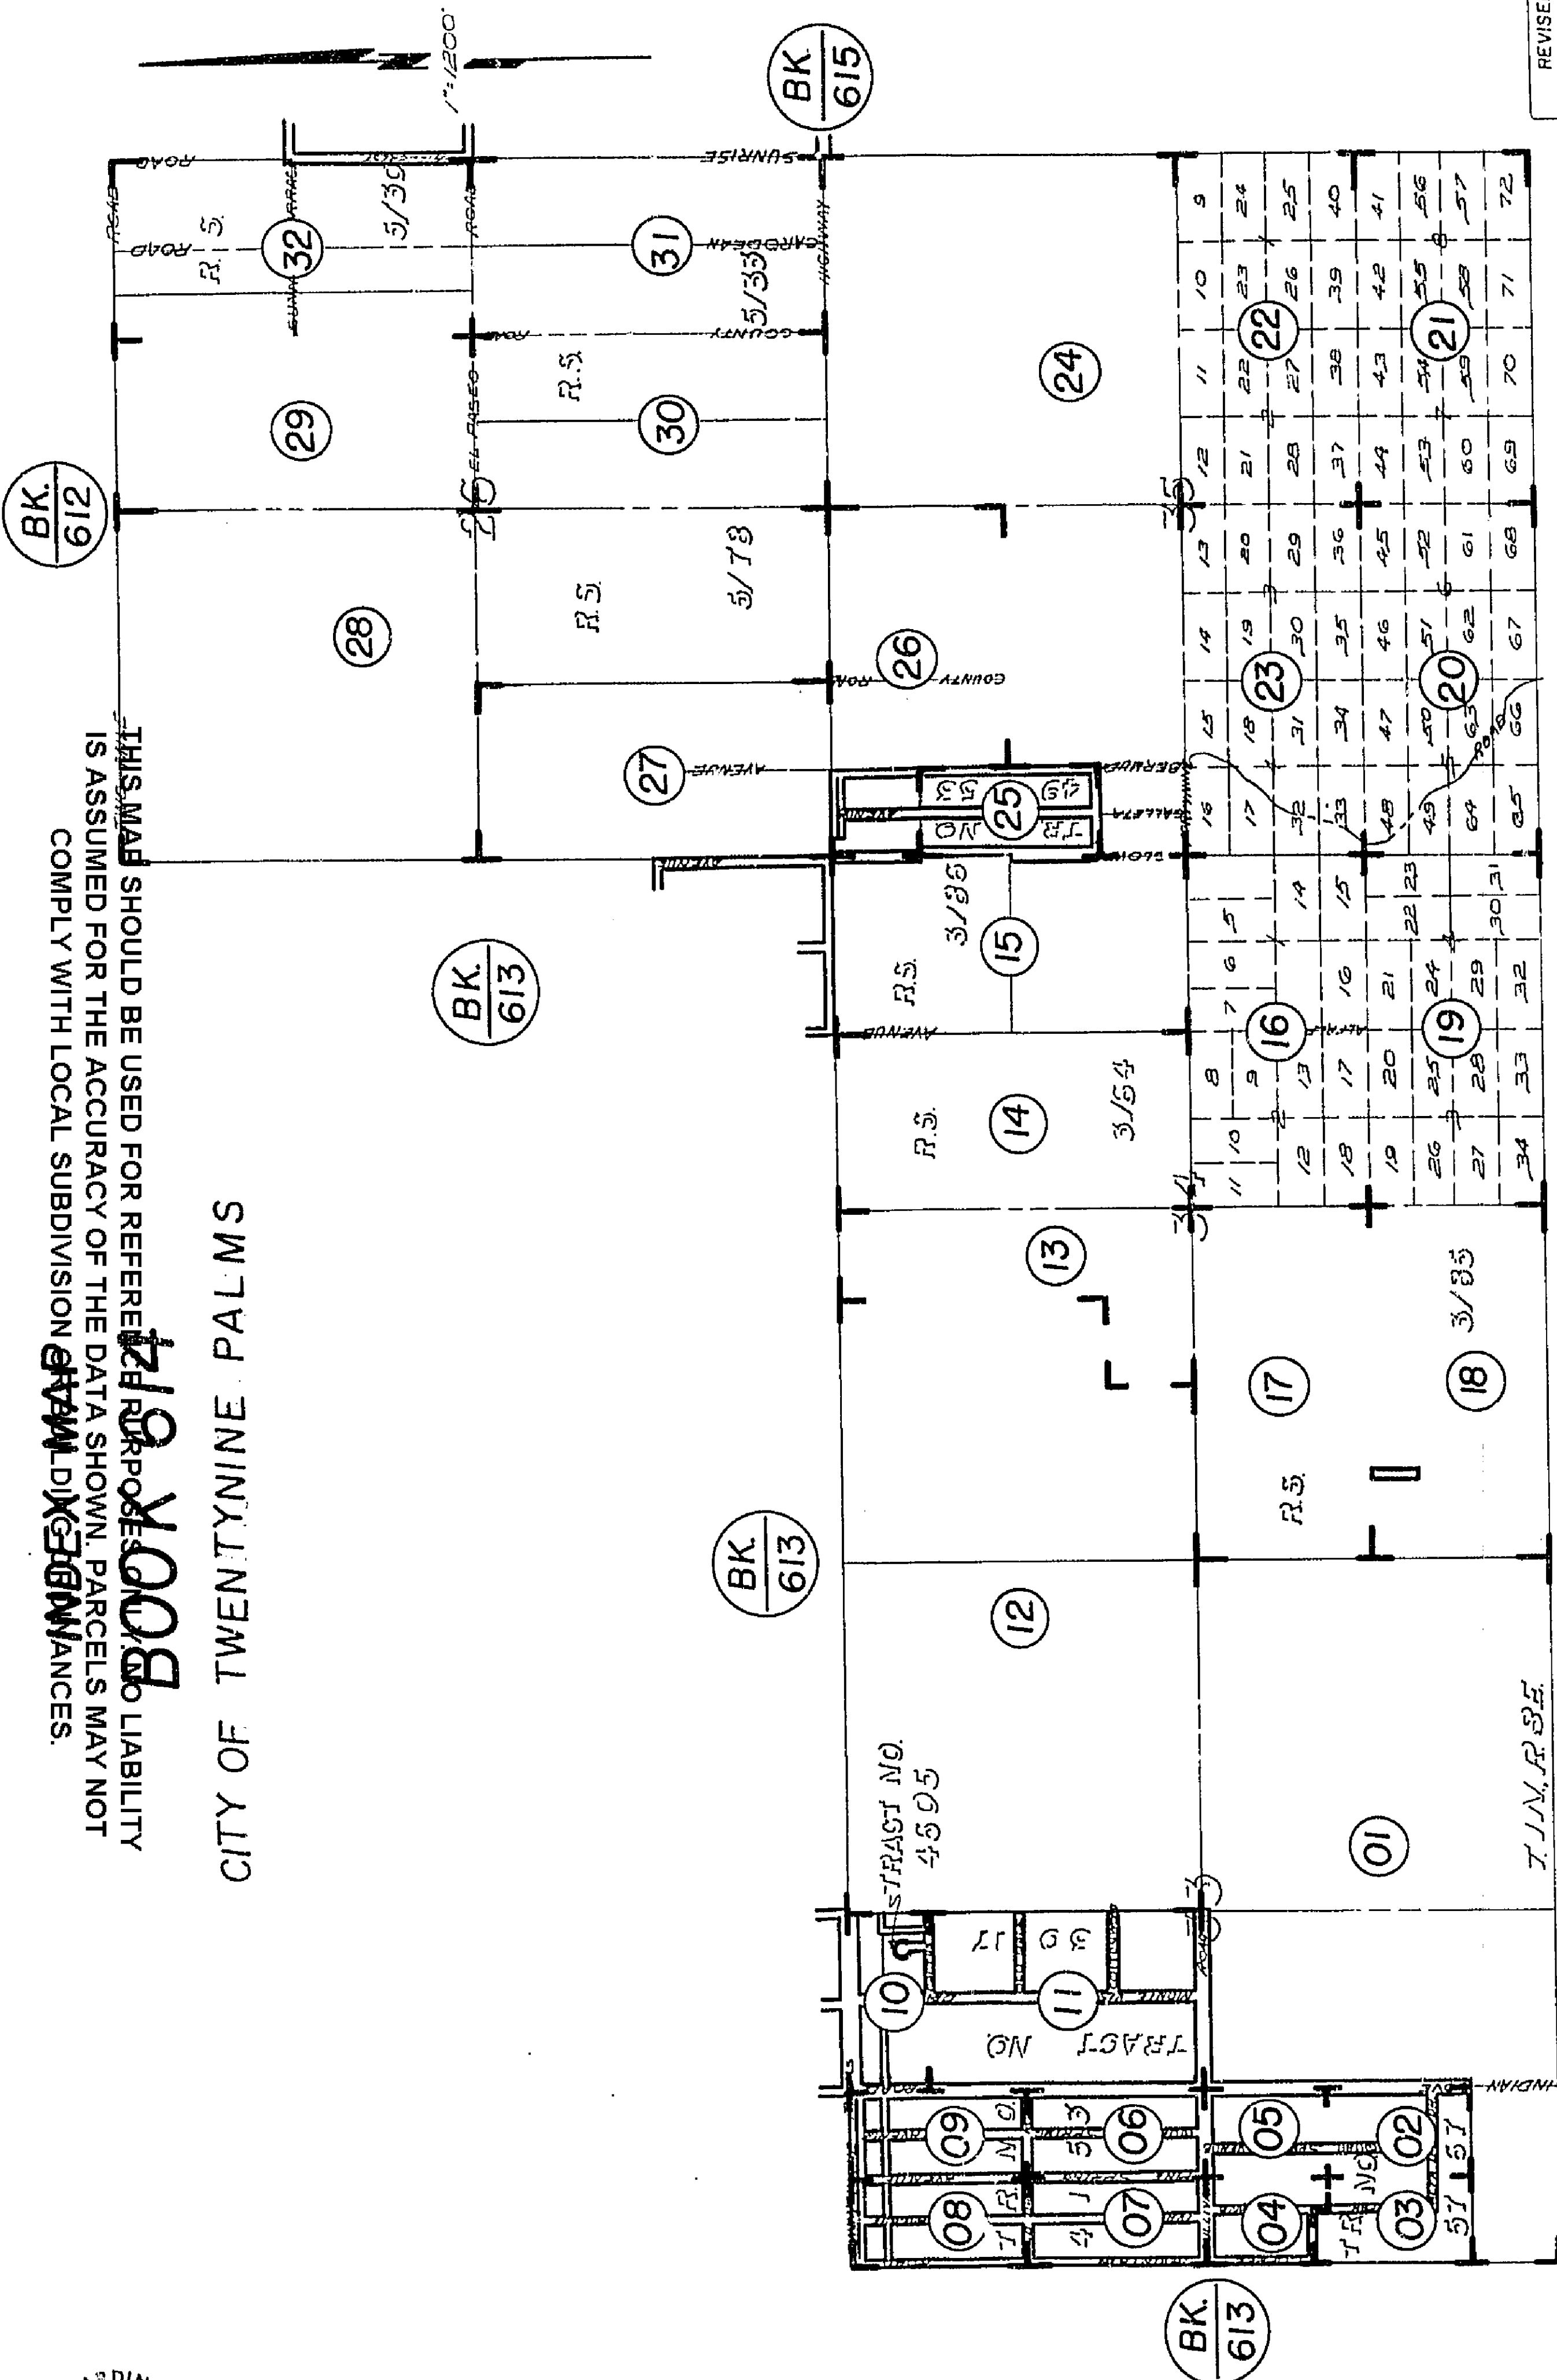

THIS MAP SHOULD BE USED FOR REFERENCE PURPOSES ONLY. NO LIABILITY IS ASSUMED FOR THE ACCURACY OF THE DATA SHOWN. PARCELS MAY NOT COMPLY WITH LOCAL SUBDIVISION LAWS.

CITY OF TWENTYNINE PALMS



REVISED
11/8/67

Assessor's Index
Book 614
San Bernardino County



June 1960



City of Twentynine Palms 614- 01
Tax Rate Area
19001

THIS MAP SHOULD BE USED FOR REFERENCE PURPOSES ONLY. NO LIABILITY
IS ASSUMED FOR THE ACCURACY OF THE DATA SHOWN. PARCELS MAY NOT
COMPLY WITH LOCALS. SUPPLY DIVISION OF BUREAU OF LAND MANAGEMENT

1853

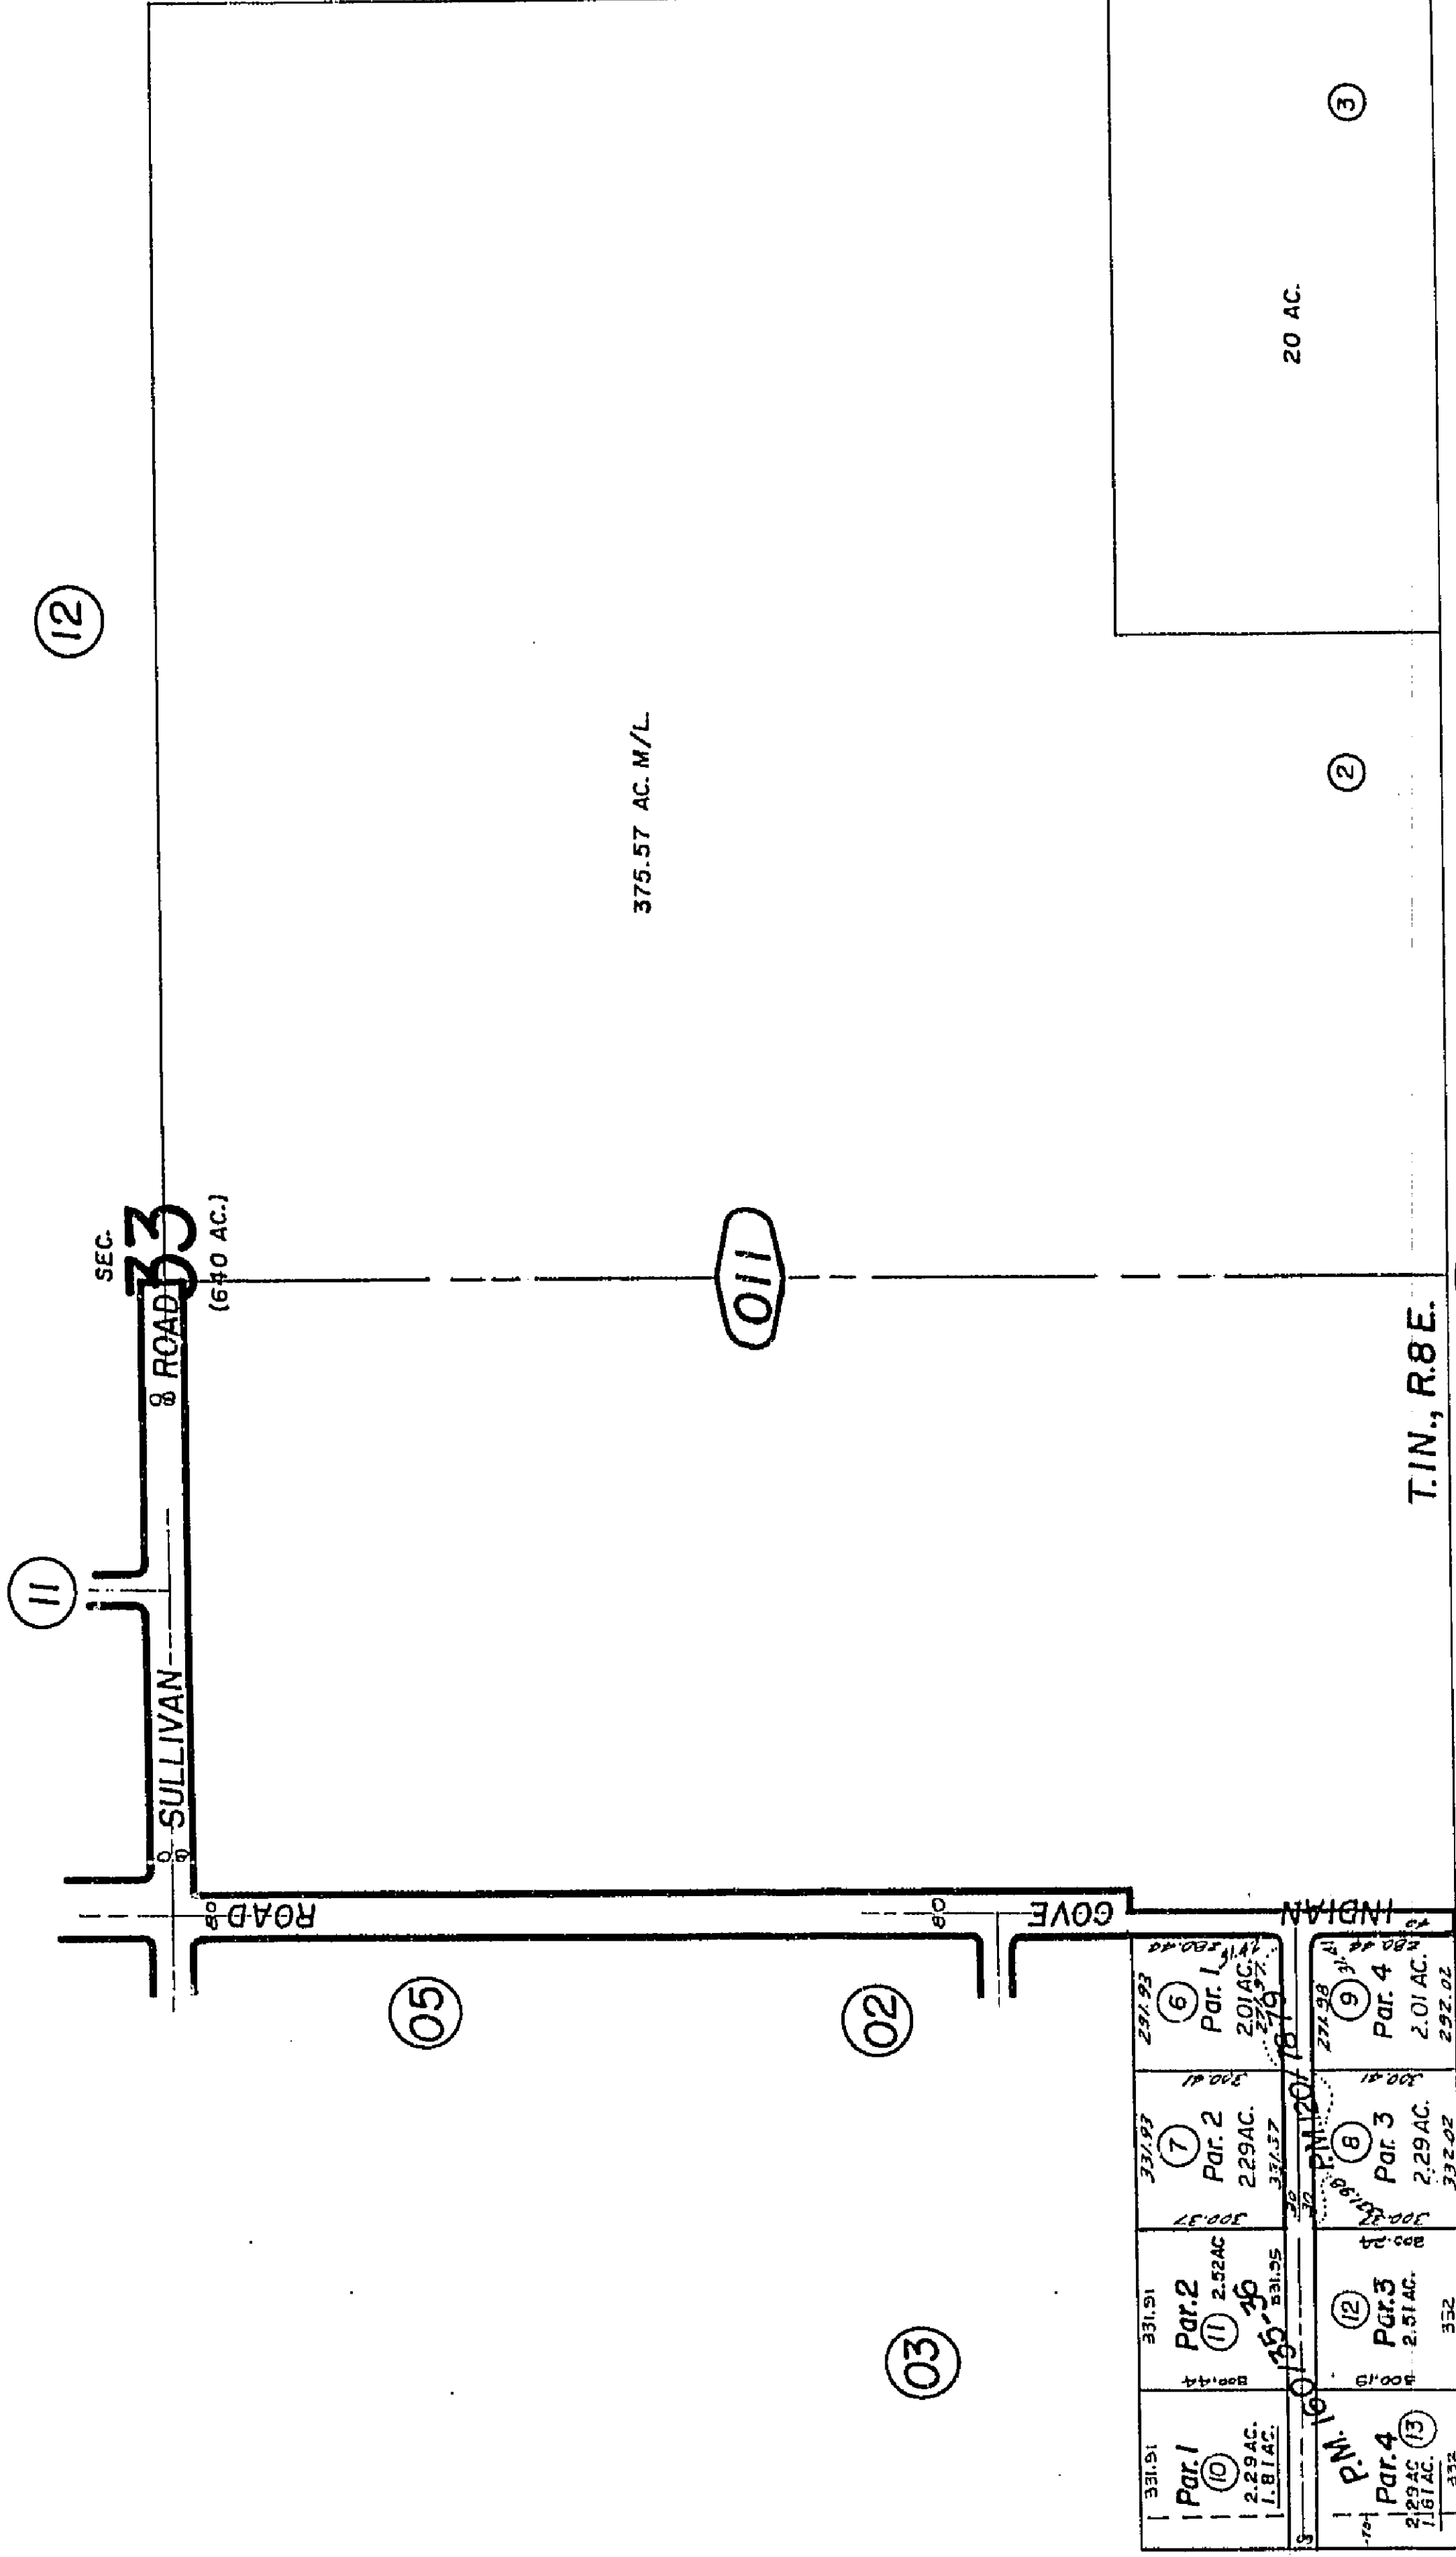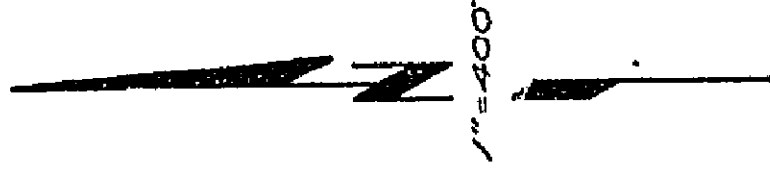

T.1S., R.8E.

590
04

Assessor's Map
Book 614 Page 01
San Bernardino County

REVISED
11/8/67
3-13-68 KB
12 8 87
9/11/91 AGS


Parcel Map No. 13434, P.M. 160/35-36
Parcel Map No. 10821, P.M. 120/78-79

June 1960

THIS MAP SHOULD BE USED FOR REFERENCE PURPOSES ONLY. NO LIABILITY
IS ASSUMED FOR THE ACCURACY OF THE DATA SHOWN. PARCELS MAY NOT
BE IDENTICAL TO THE DATA SHOWN. PARCELS MAY NOT
BE IDENTICAL TO THE DATA SHOWN. PARCELS MAY NOT



01

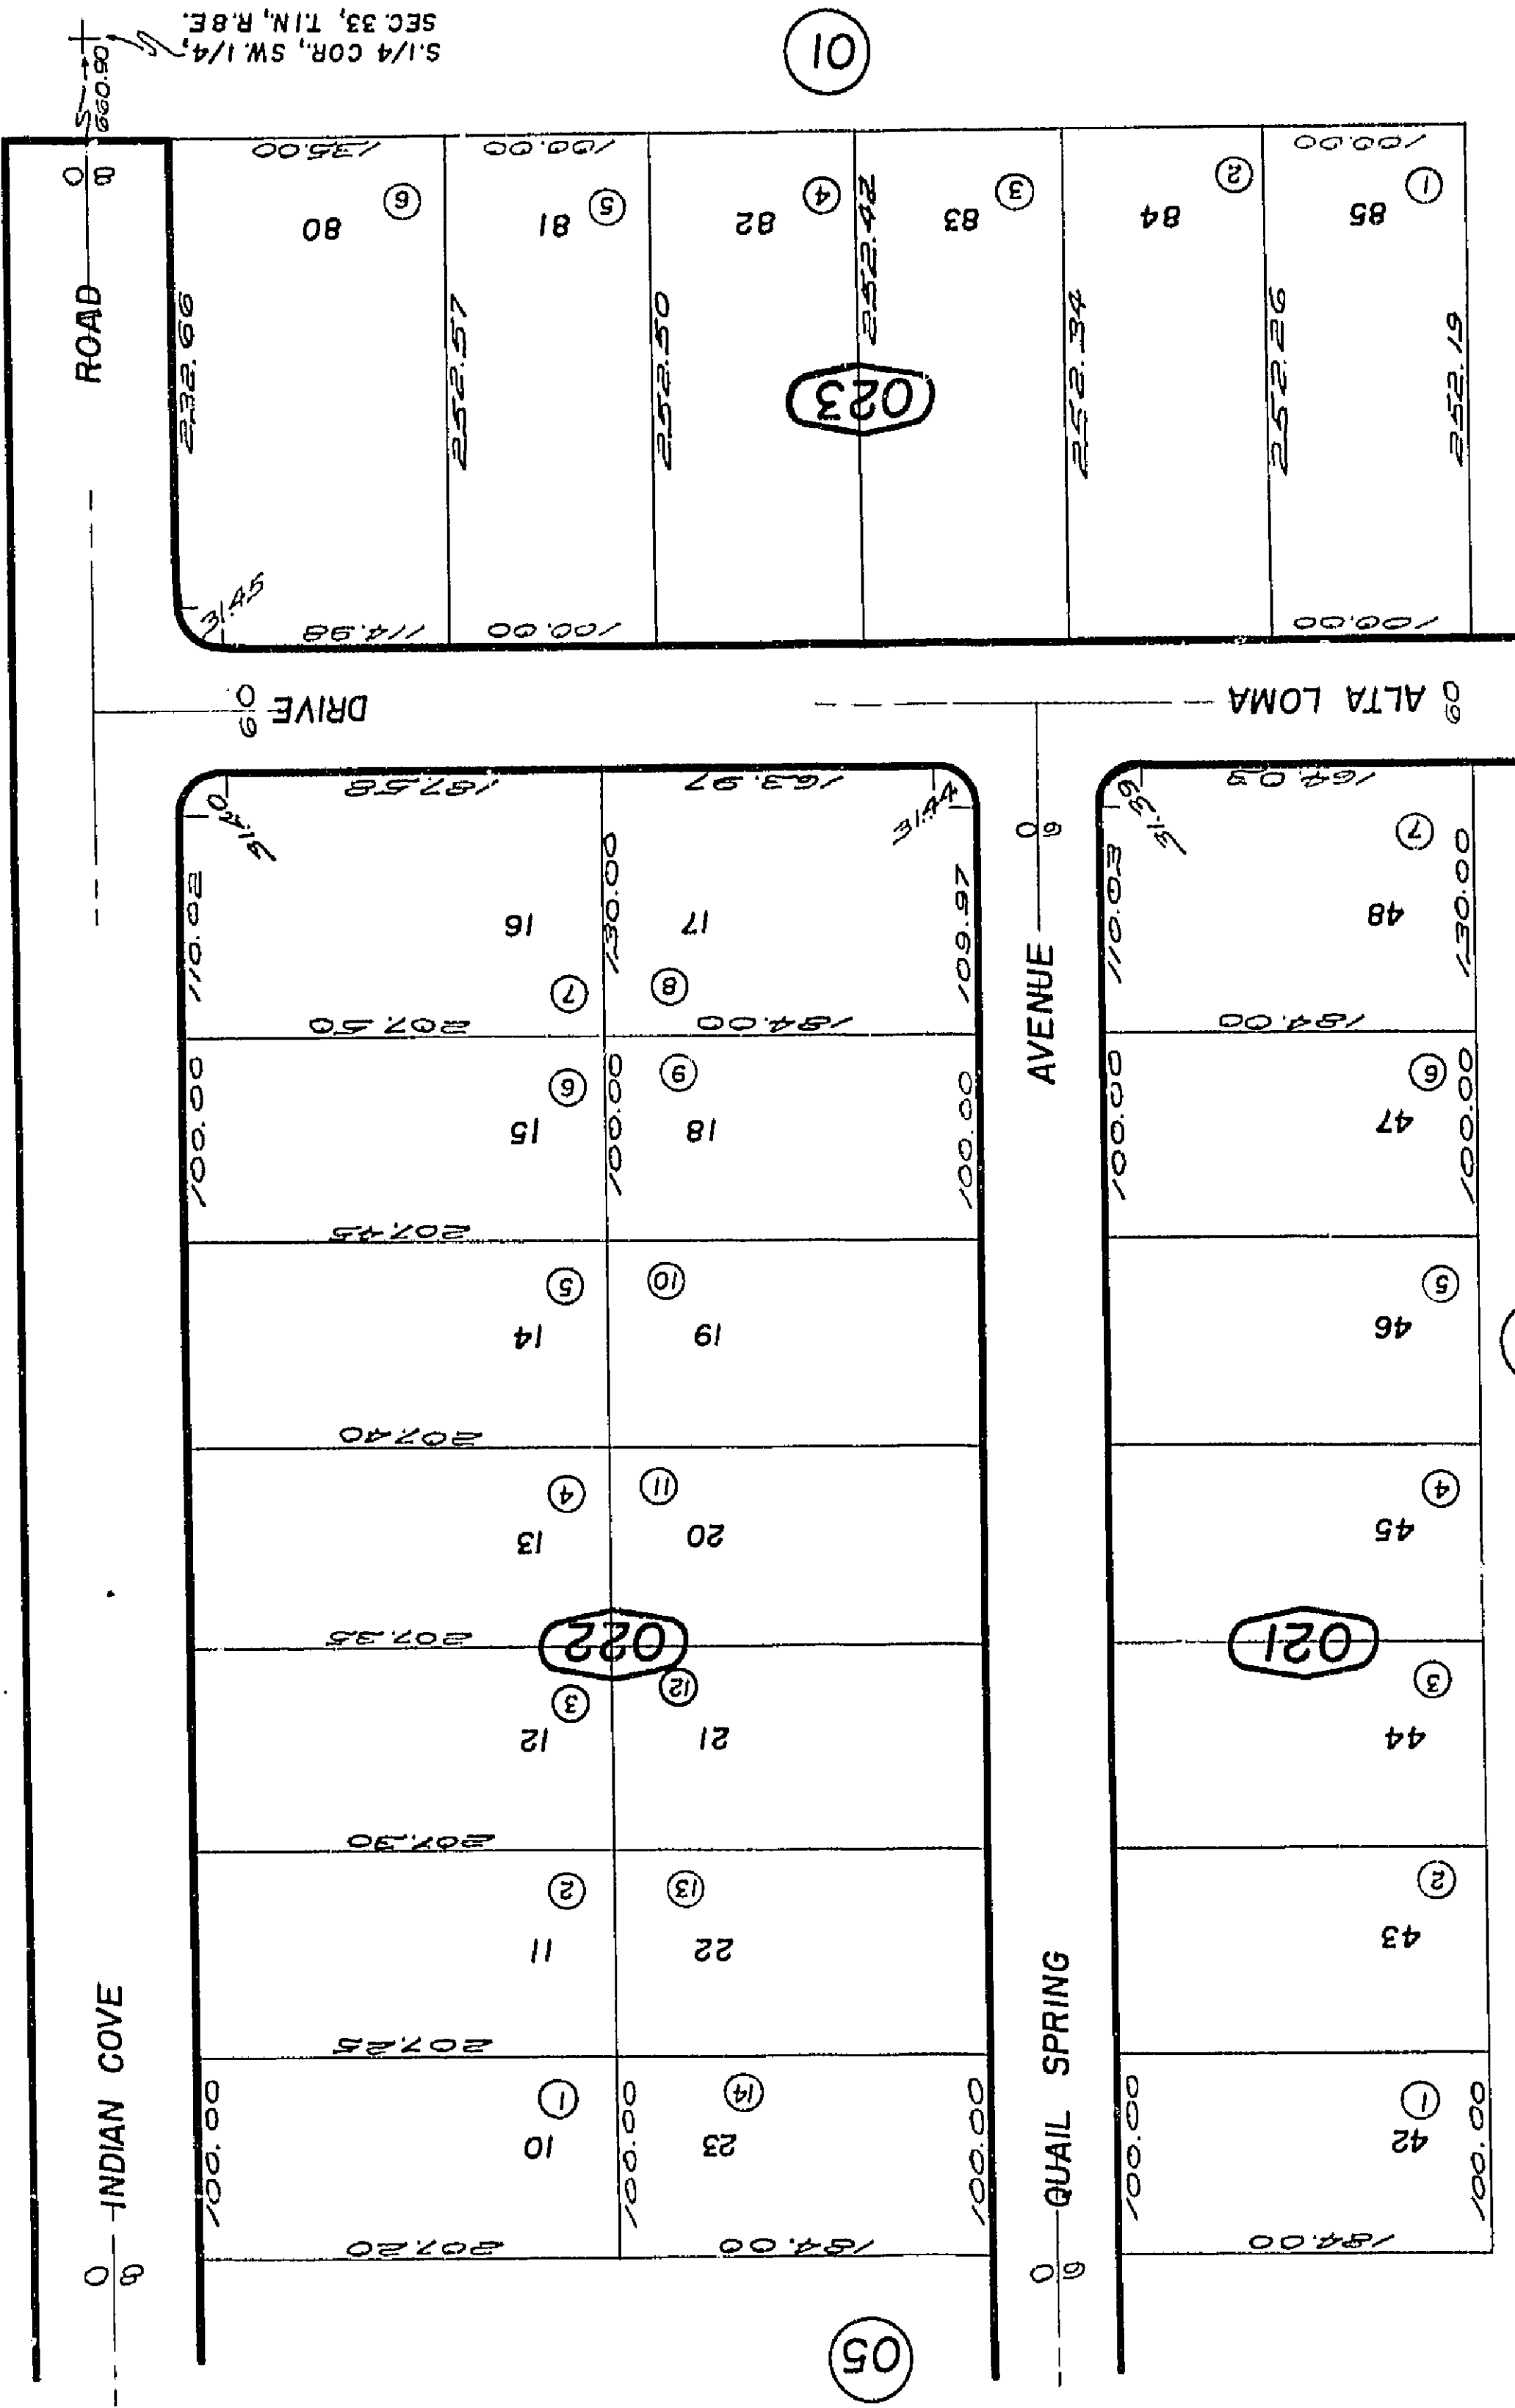


REVISED
11/9/67

Assessor's Map
Book 614 Page 02
San Bernardino County

May 1960

THIS MAP SHOULD BE USED FOR REFERENCE PURPOSES ONLY. NO LIABILITY
IS ASSUMED FOR THE ACCURACY OF THE DATA SHOWN. PARCELS MAY NOT
BE IDENTICAL TO THE ACTUAL PARCELS.

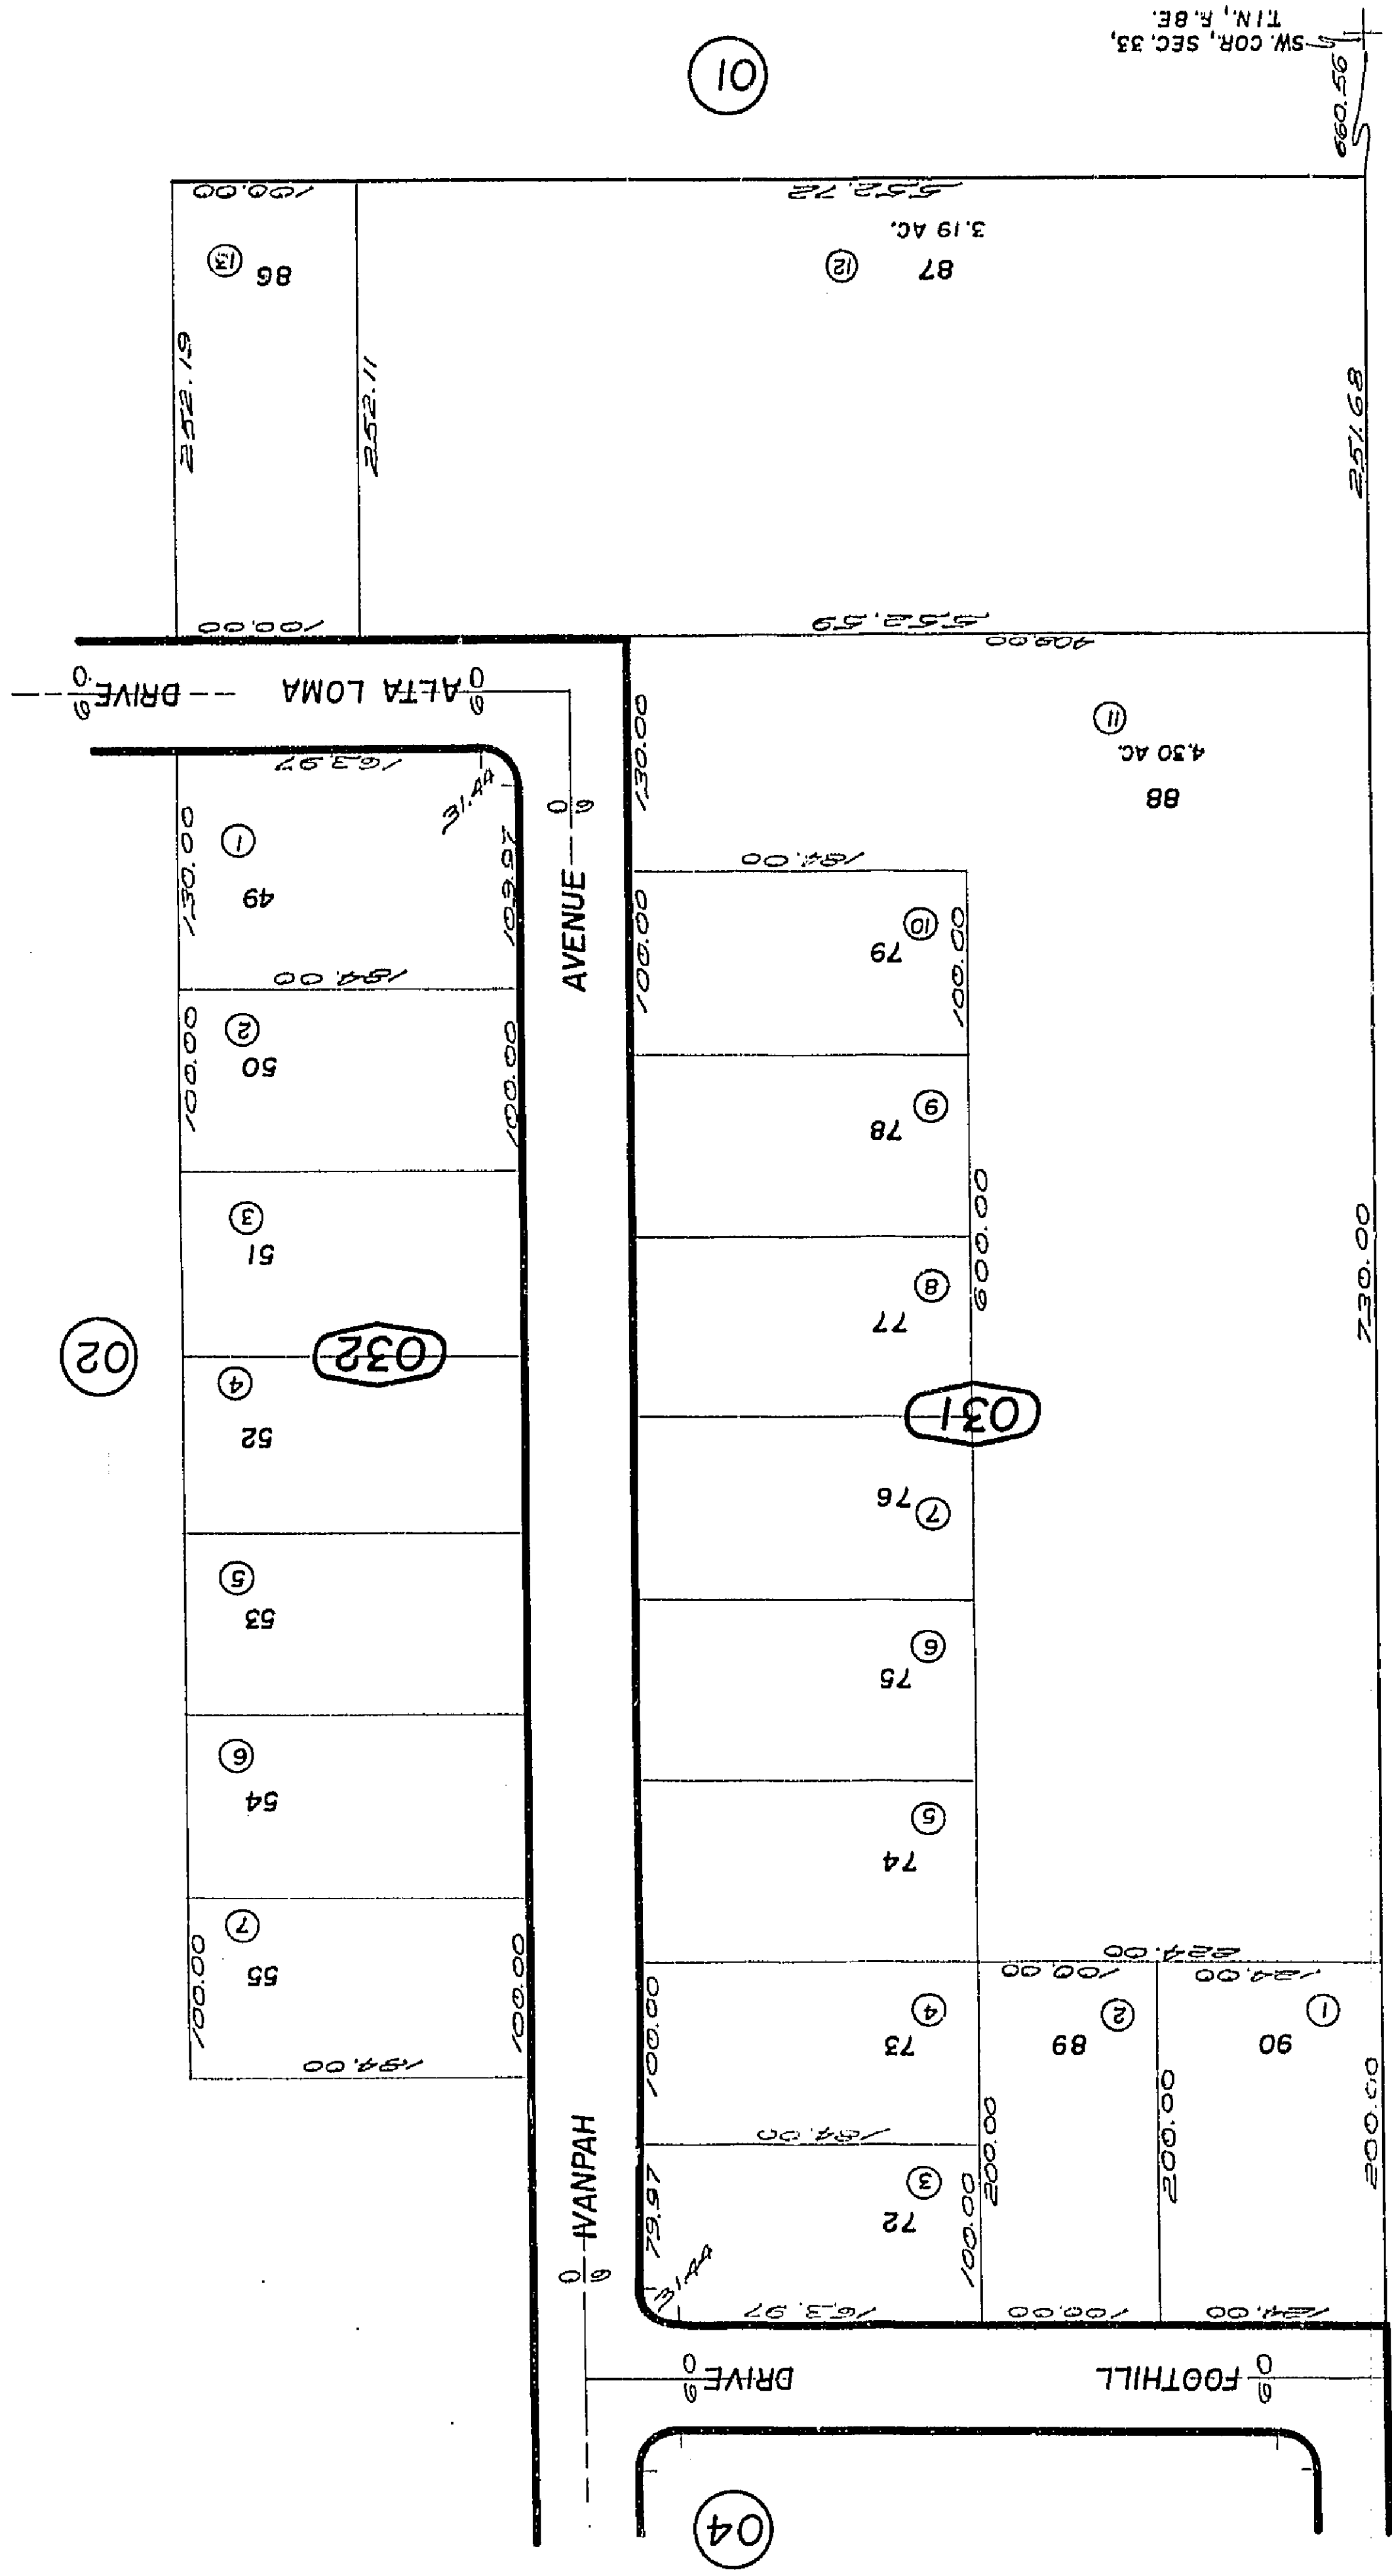



613 / 05

Assessor's Map
Book 614 Page 03
San Bernardino County

REVISED
11/8/67

May 1960

THIS MAP SHOULD BE USED FOR REFERENCE PURPOSES ONLY. NO LIABILITY
IS ASSUMED FOR THE ACCURACY OF THE DATA SHOWN. PARCELS MAY NOT
COMPLY WITH 1964-65 CITY ORDINANCES.

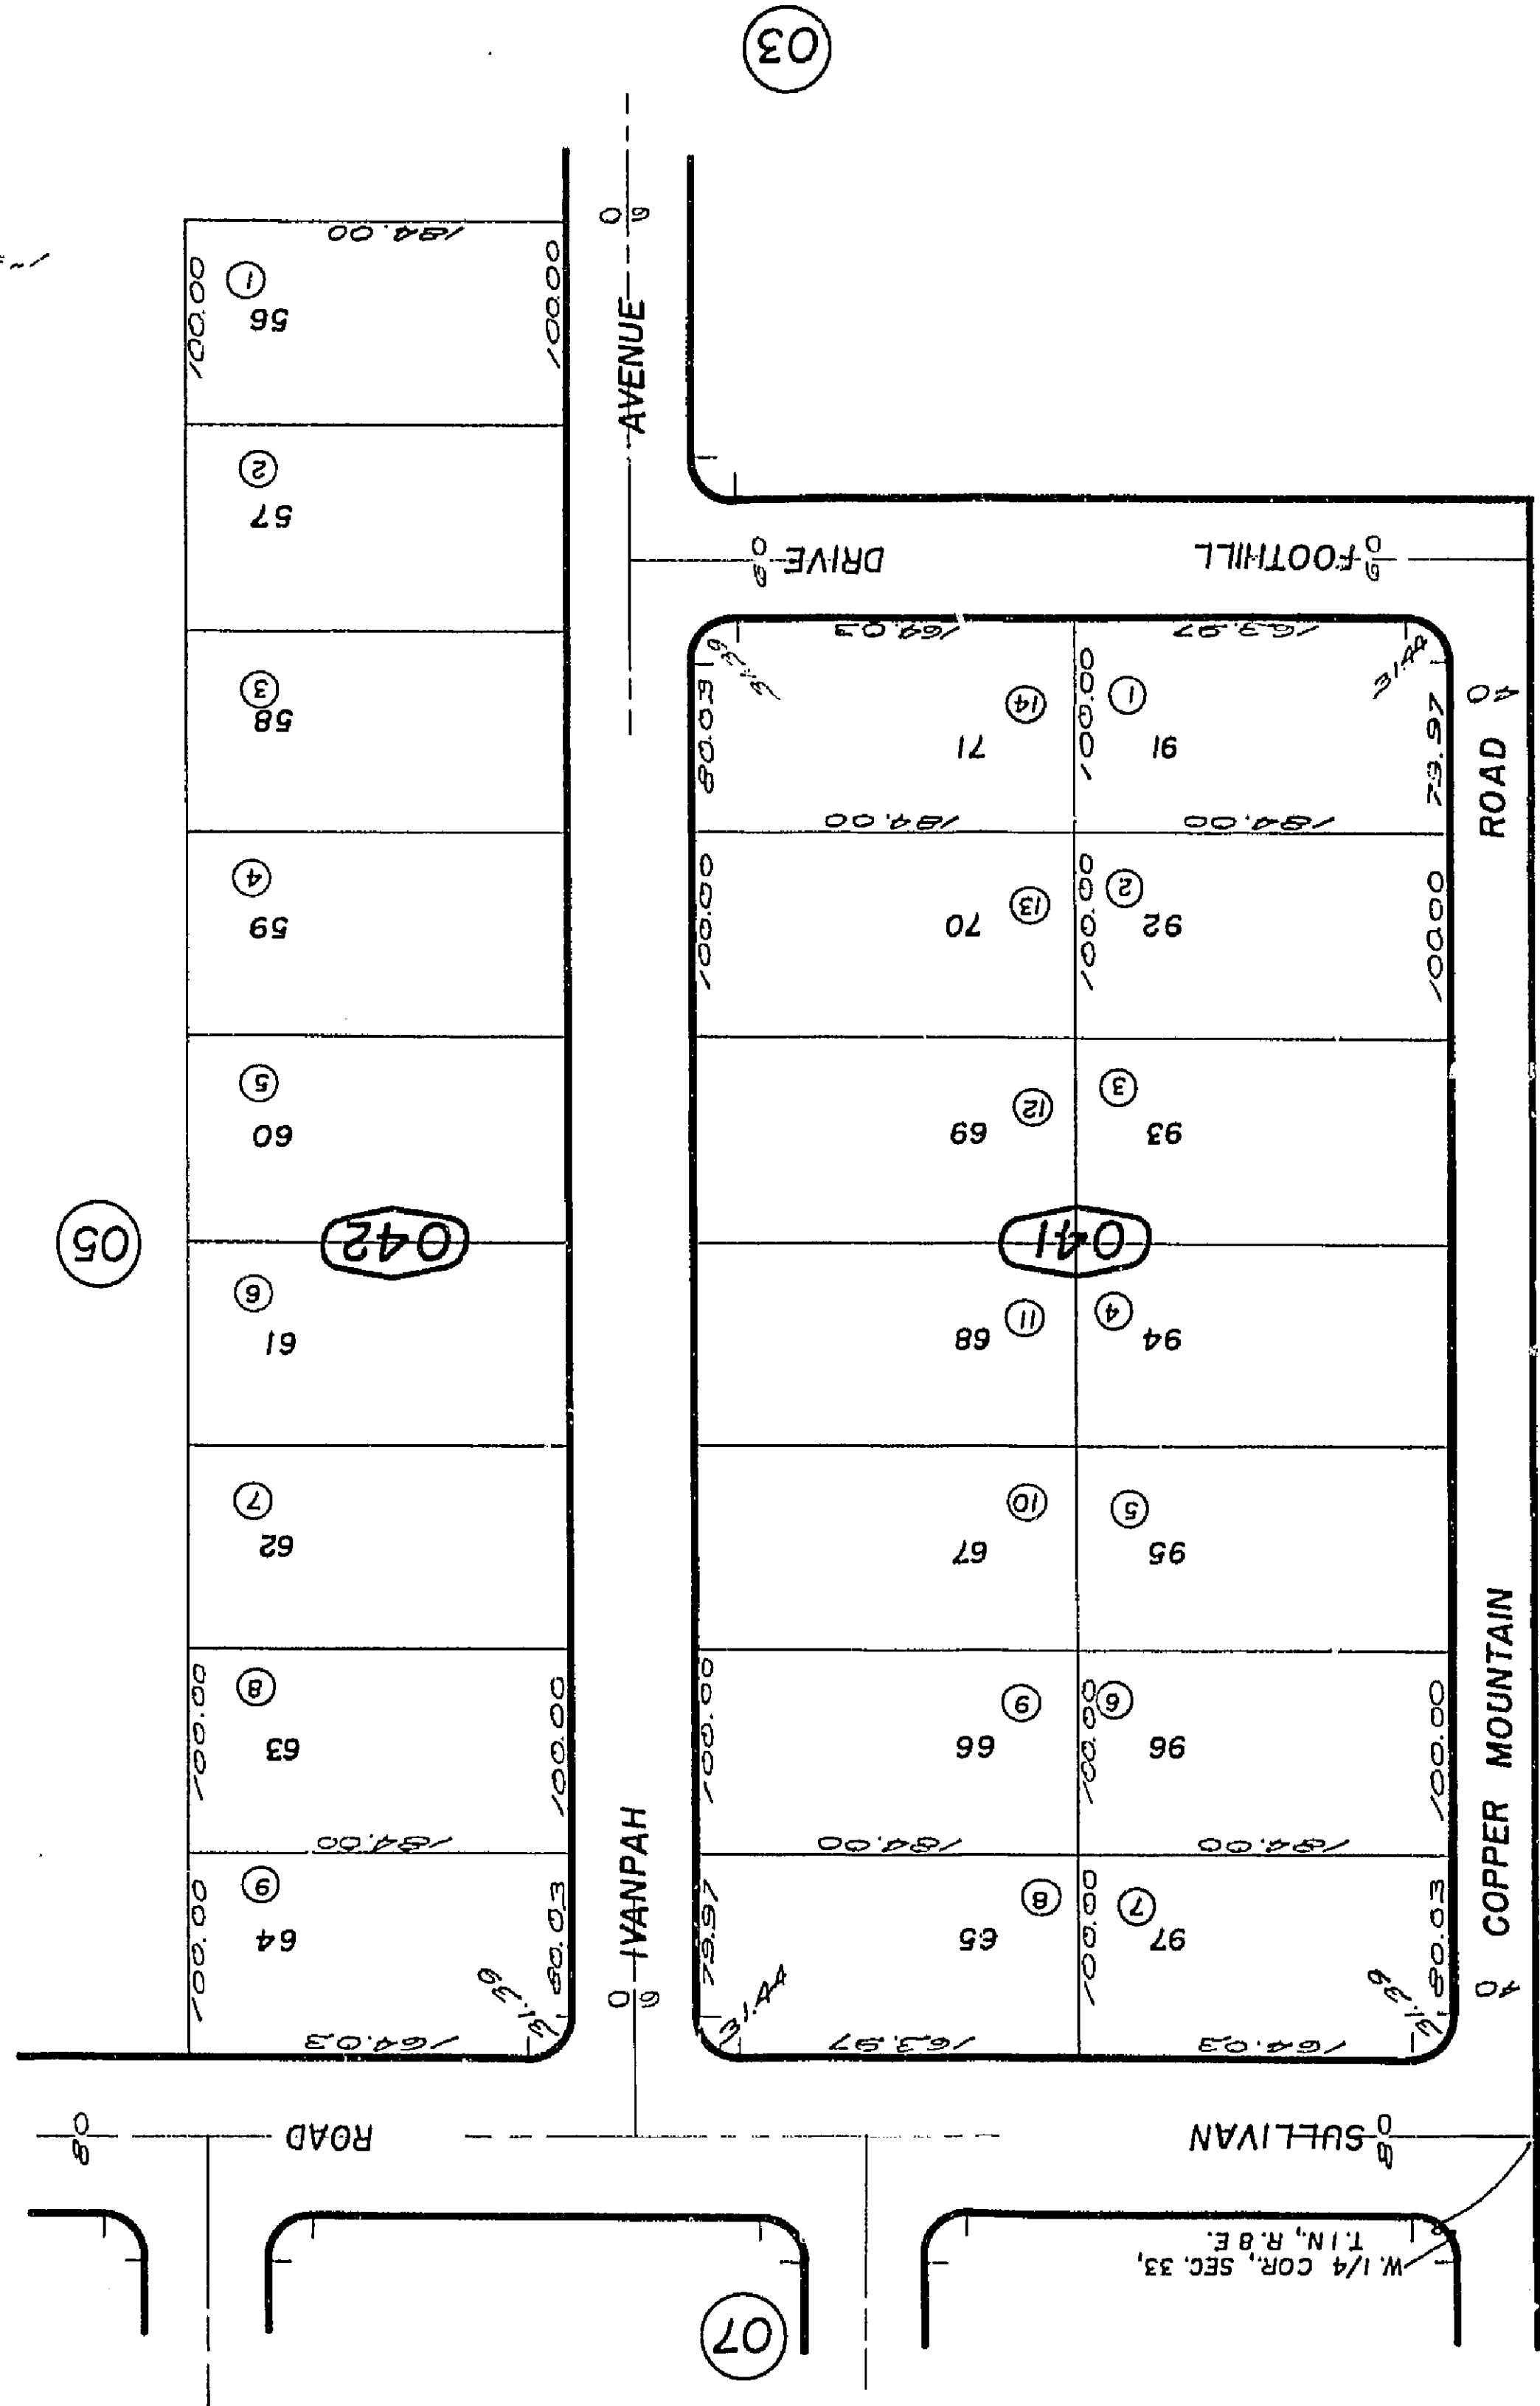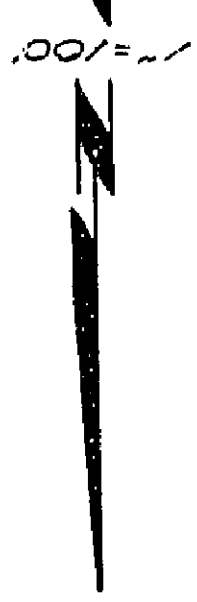

REVISED
11/8/67

Assessor's Map
Book 614 Page 04
San Bernardino County

613
05

May 1960

THIS MAP SHOULD BE USED FOR REFERENCE PURPOSES ONLY. NO LIABILITY IS ASSUMED FOR THE ACCURACY OF THE DATA SHOWN. PARCELS MAY NOT COMPLY WITH THE DIVISION OF LAND RECORDS. *upipul*



REVISED
11/8/67

Assessor's Map
Book 614 Page 05
San Bernardino County

May 1960



01

ROAD 0 0

INDIAN COVE 0 0

ROAD 0 0

N. 1/4 COR. SW. 1/4
SEC. 33, T. 1 N., R. 8 E.

06


02

AVENUE 0 0

QUAIL SPRING 0 0

SULLIVAN 0 0


04

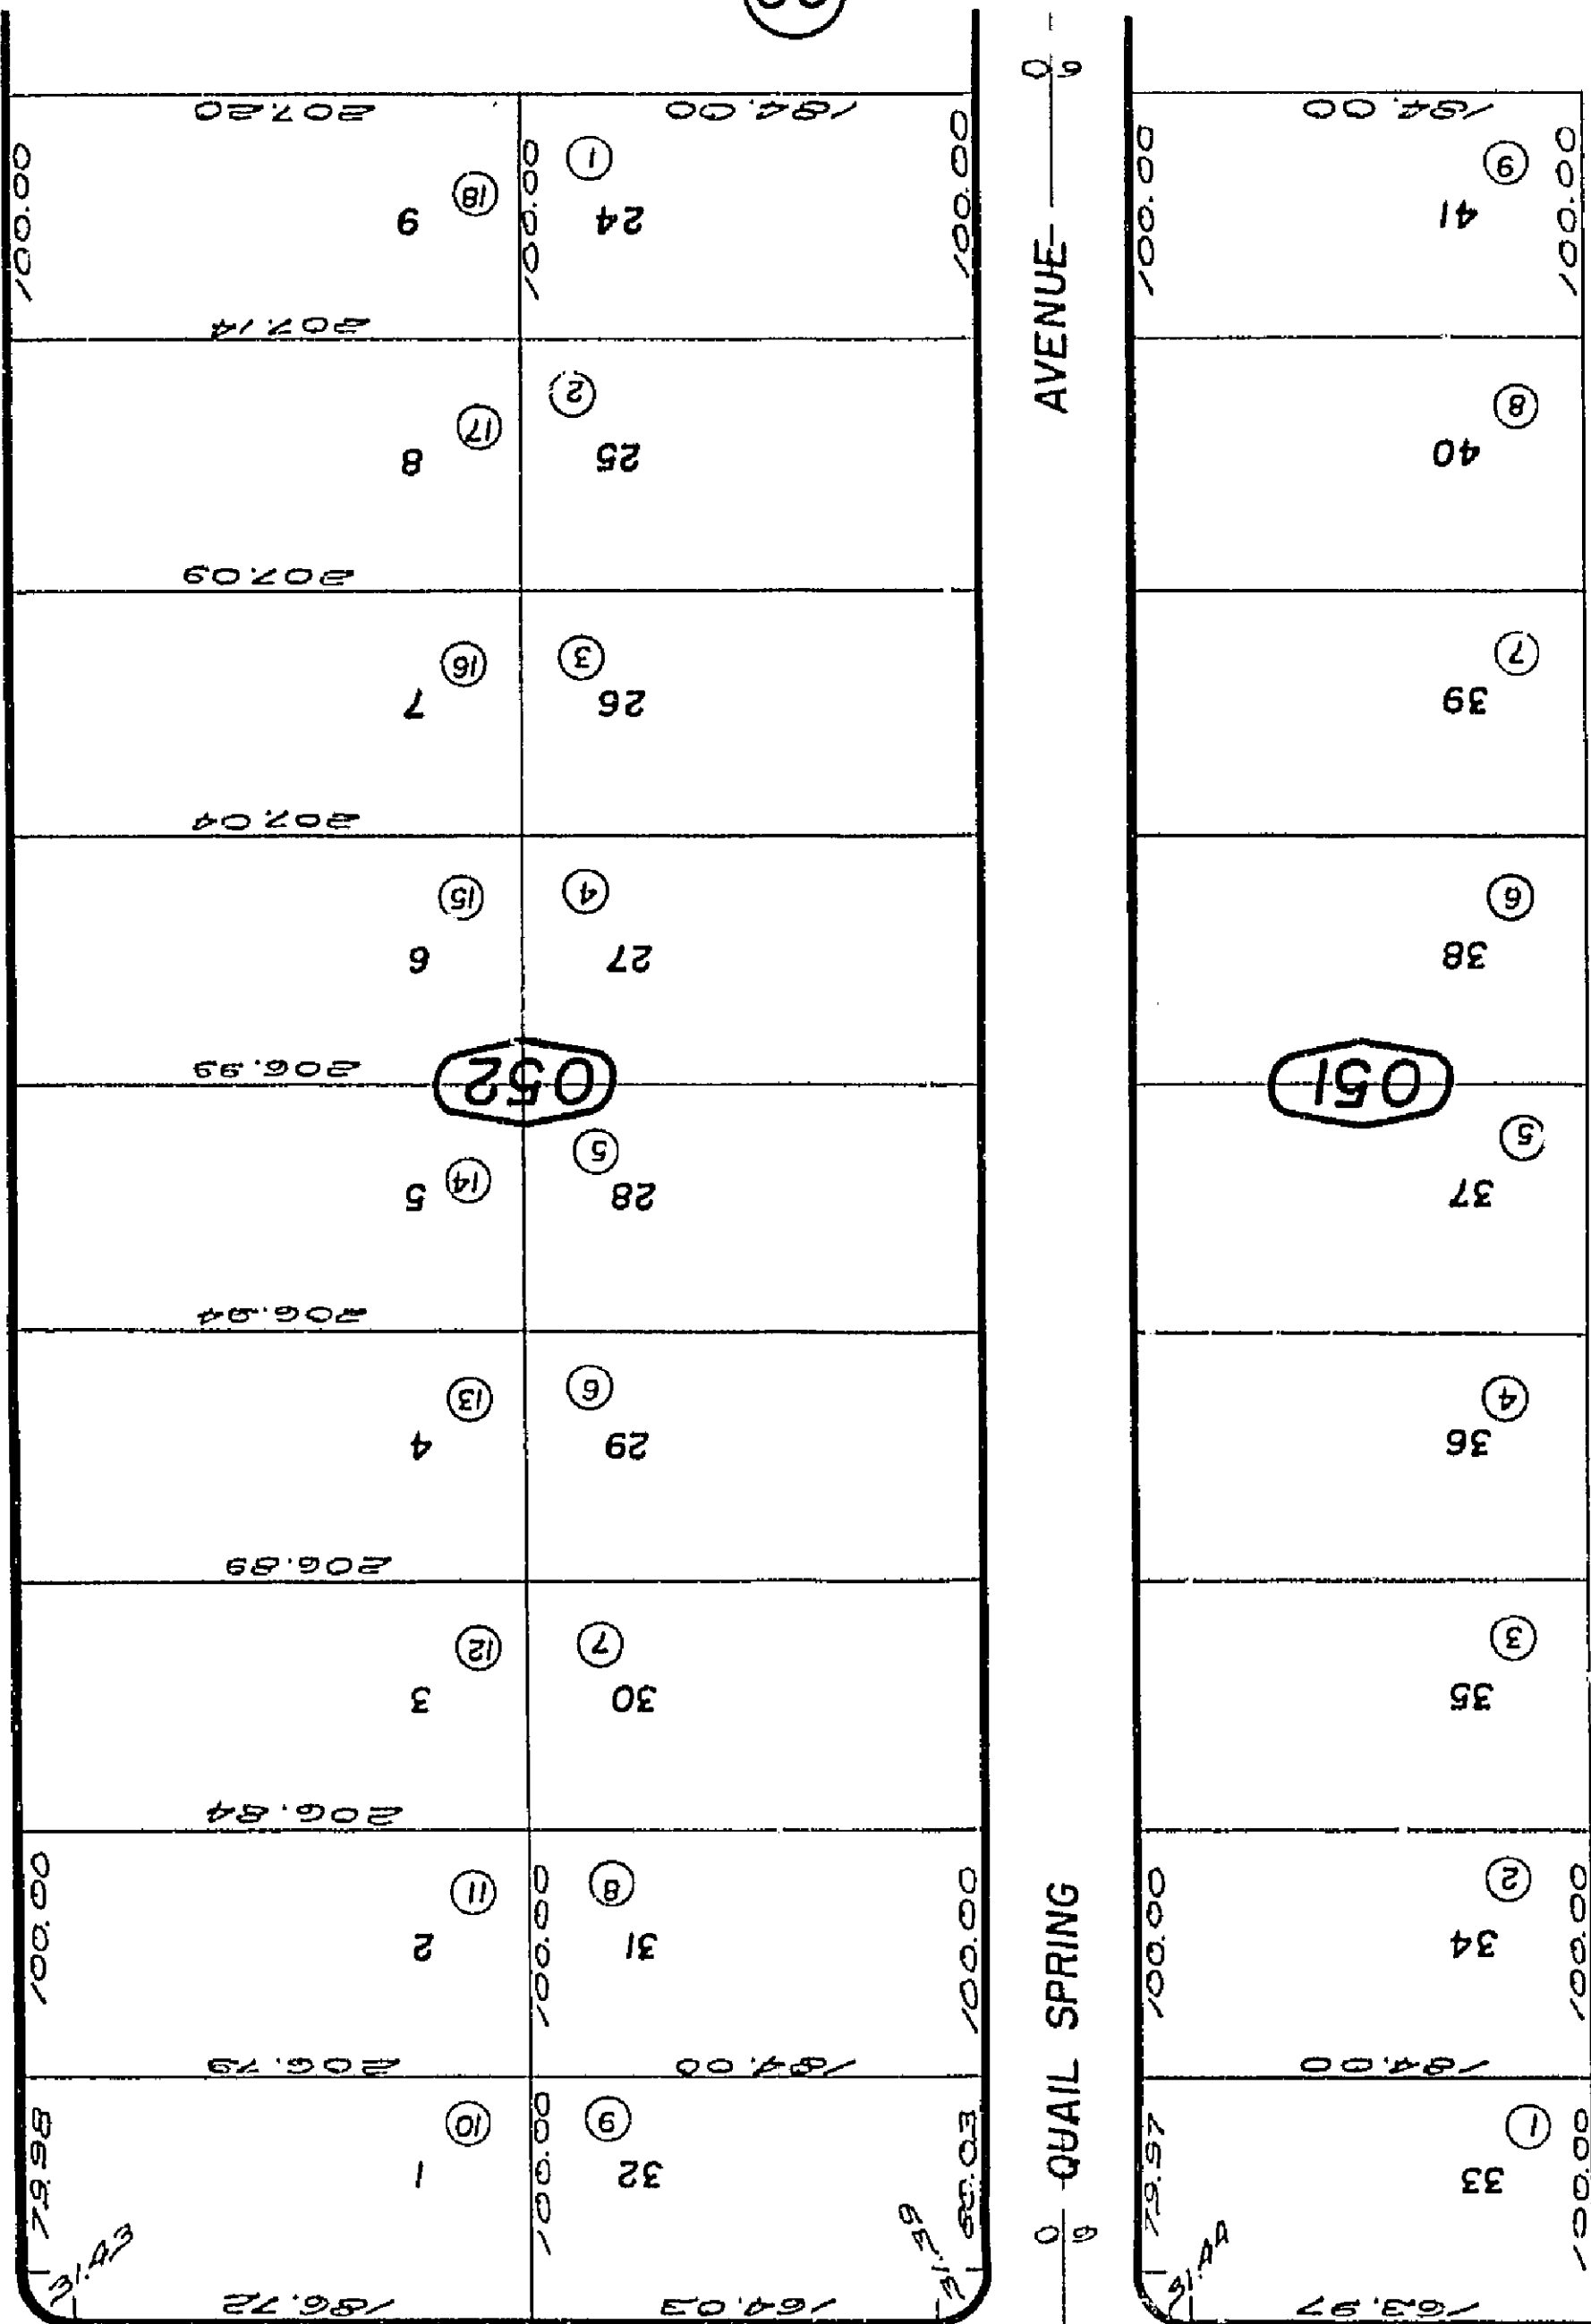

THIS MAP SHOULD BE USED FOR REFERENCE PURPOSES ONLY. NO LIABILITY IS ASSUMED FOR THE ACCURACY OF THE DATA SHOWN. PARCELS MAY NOT COMPLY WITH LOCAL SUBDIVISION, ZONING OR BUILDING ORDINANCES.

City of Twentynine Palms 614-06
Tax Rate Area
19001

Por Indign Cove Estates, Unit No. 2, Tract No. 4153

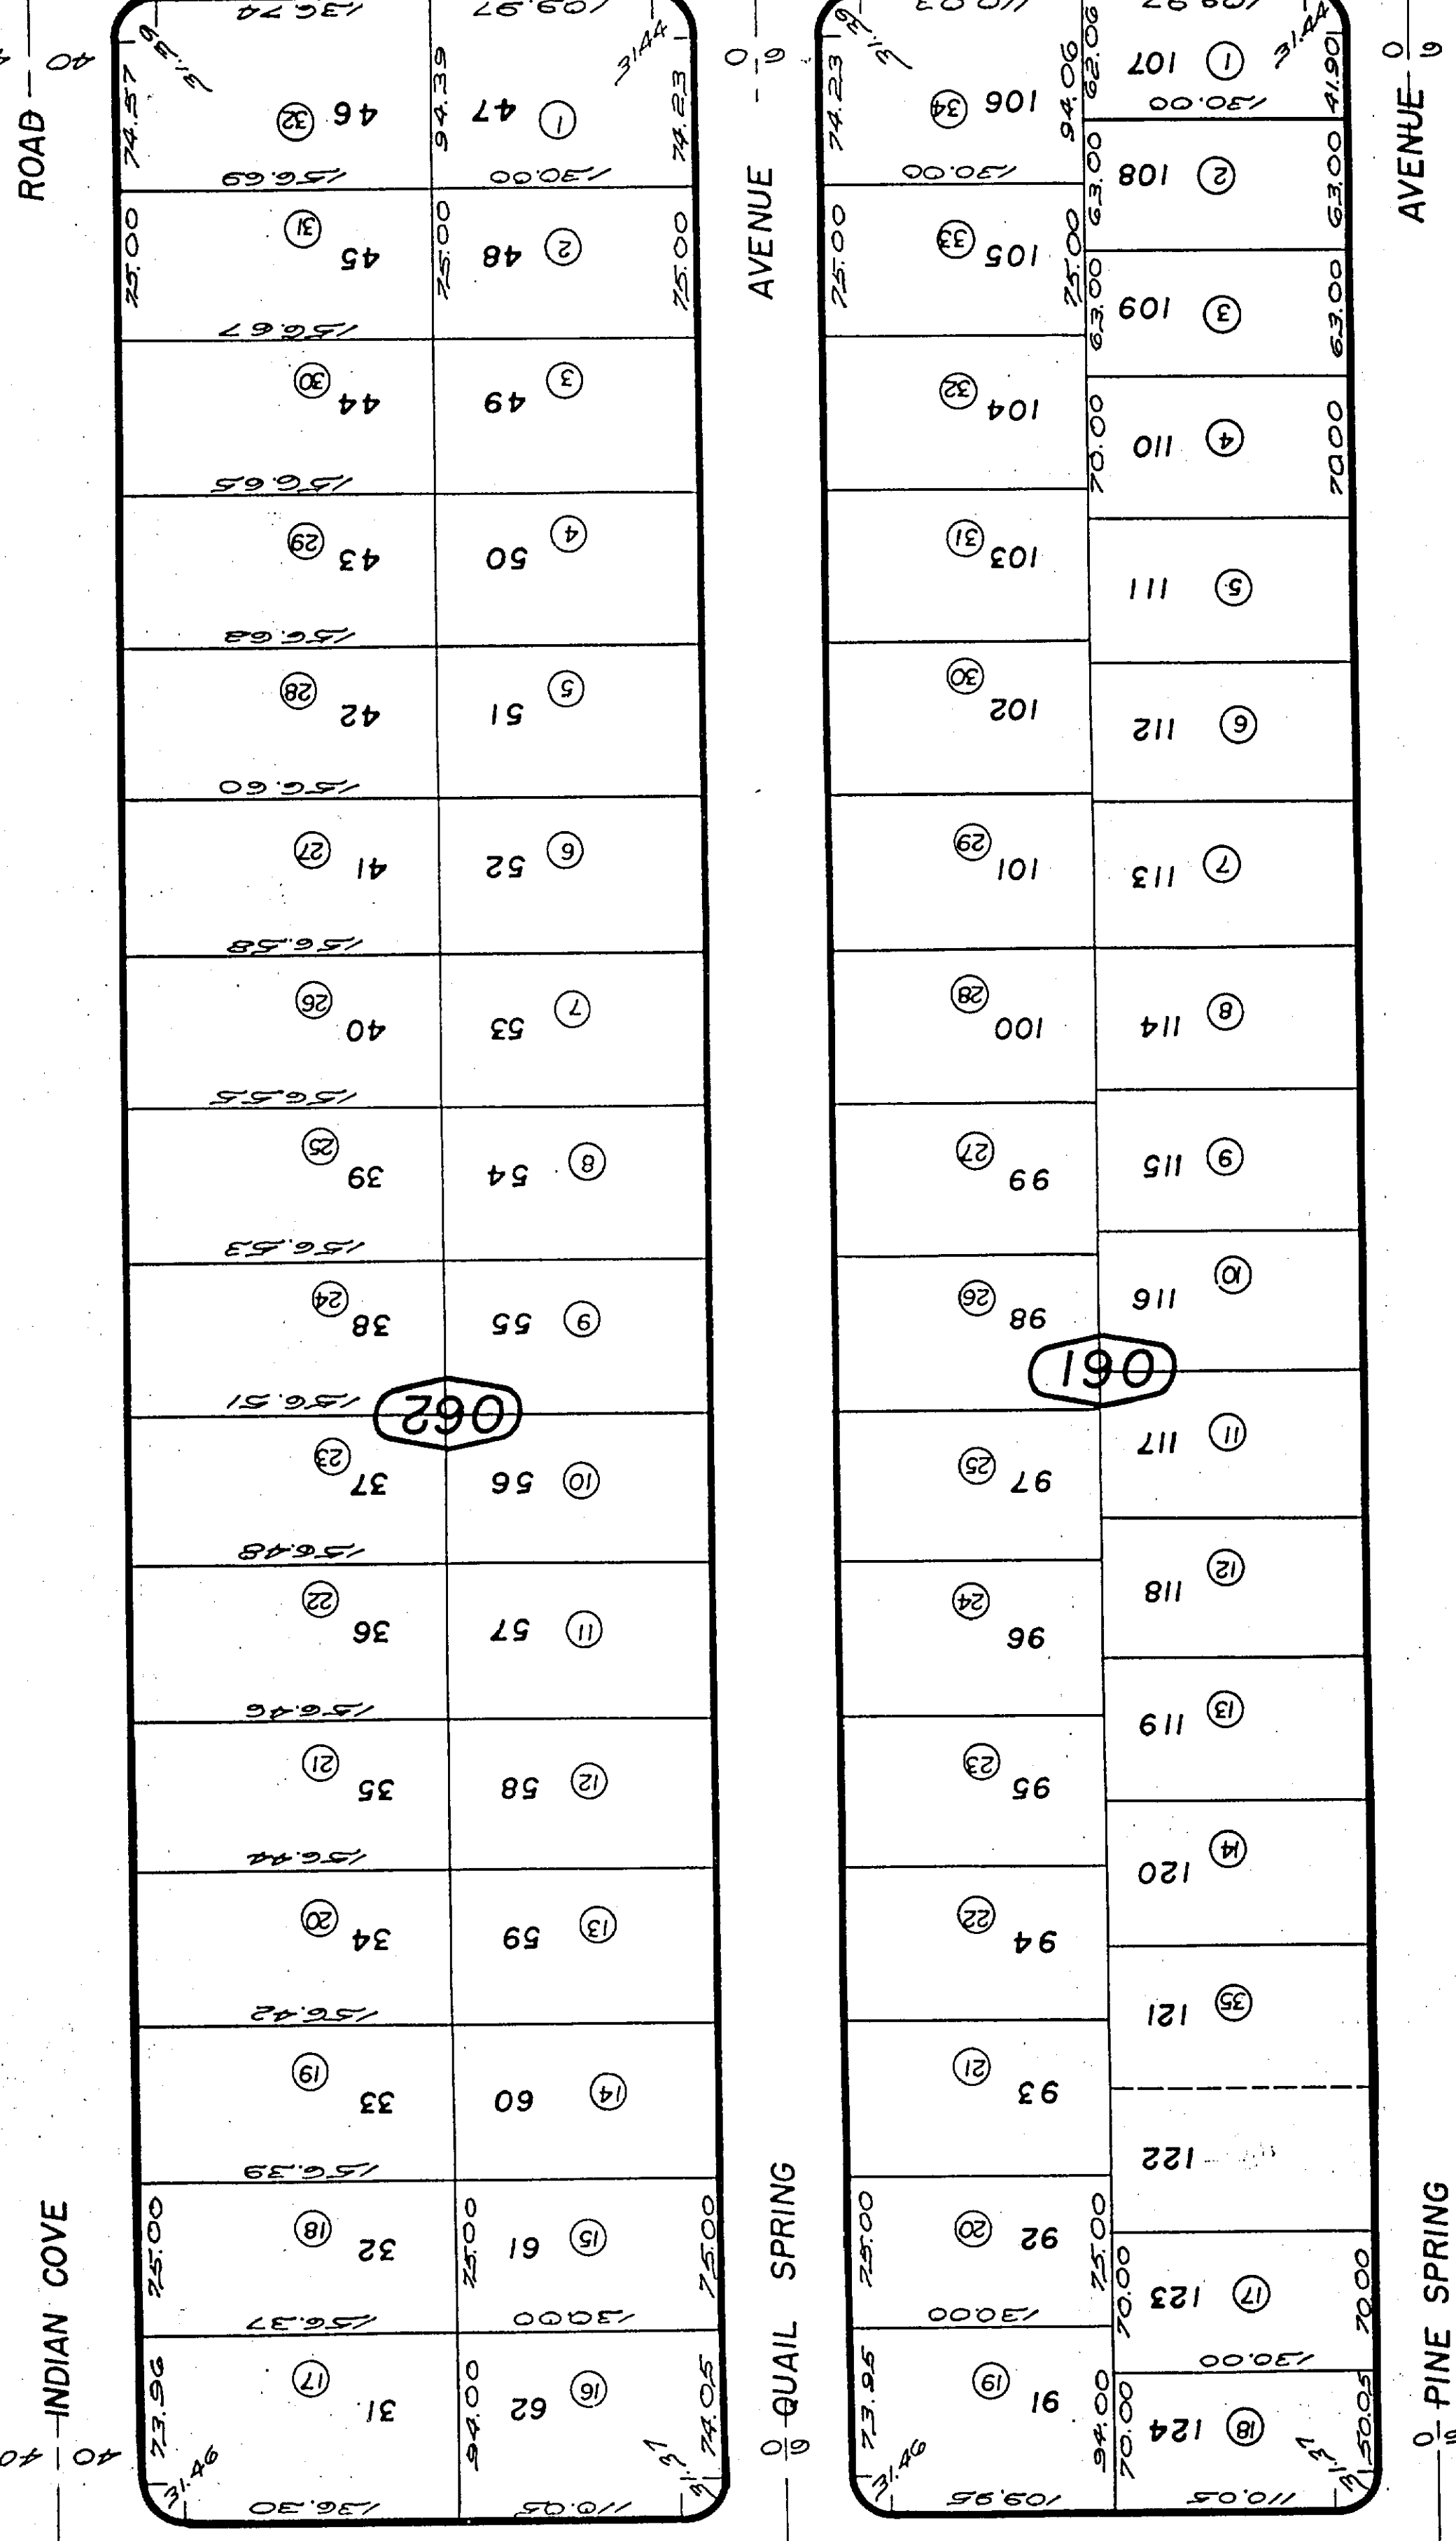

REVISED
11/8/67
2 2 78
6/14/94 RR


Assessor's Map MAY 9 1994
Book 614 Page 06
San Bernardino County

June 1960

Por. Indian Cove Estates, Unit No. 2, Tract No. 4153

THIS MAP SHOULD BE USED FOR REFERENCE PURPOSES ONLY. NO LIABILITY IS ASSUMED FOR THE ACCURACY OF THE DATA SHOWN. PARCELS MAY NOT COMPLY WITH LOCAL SUBDIVISION OR BUILDING ORDINANCES.

City of Twenty-nine Palms 614-U1
Tax Rate Area
10061

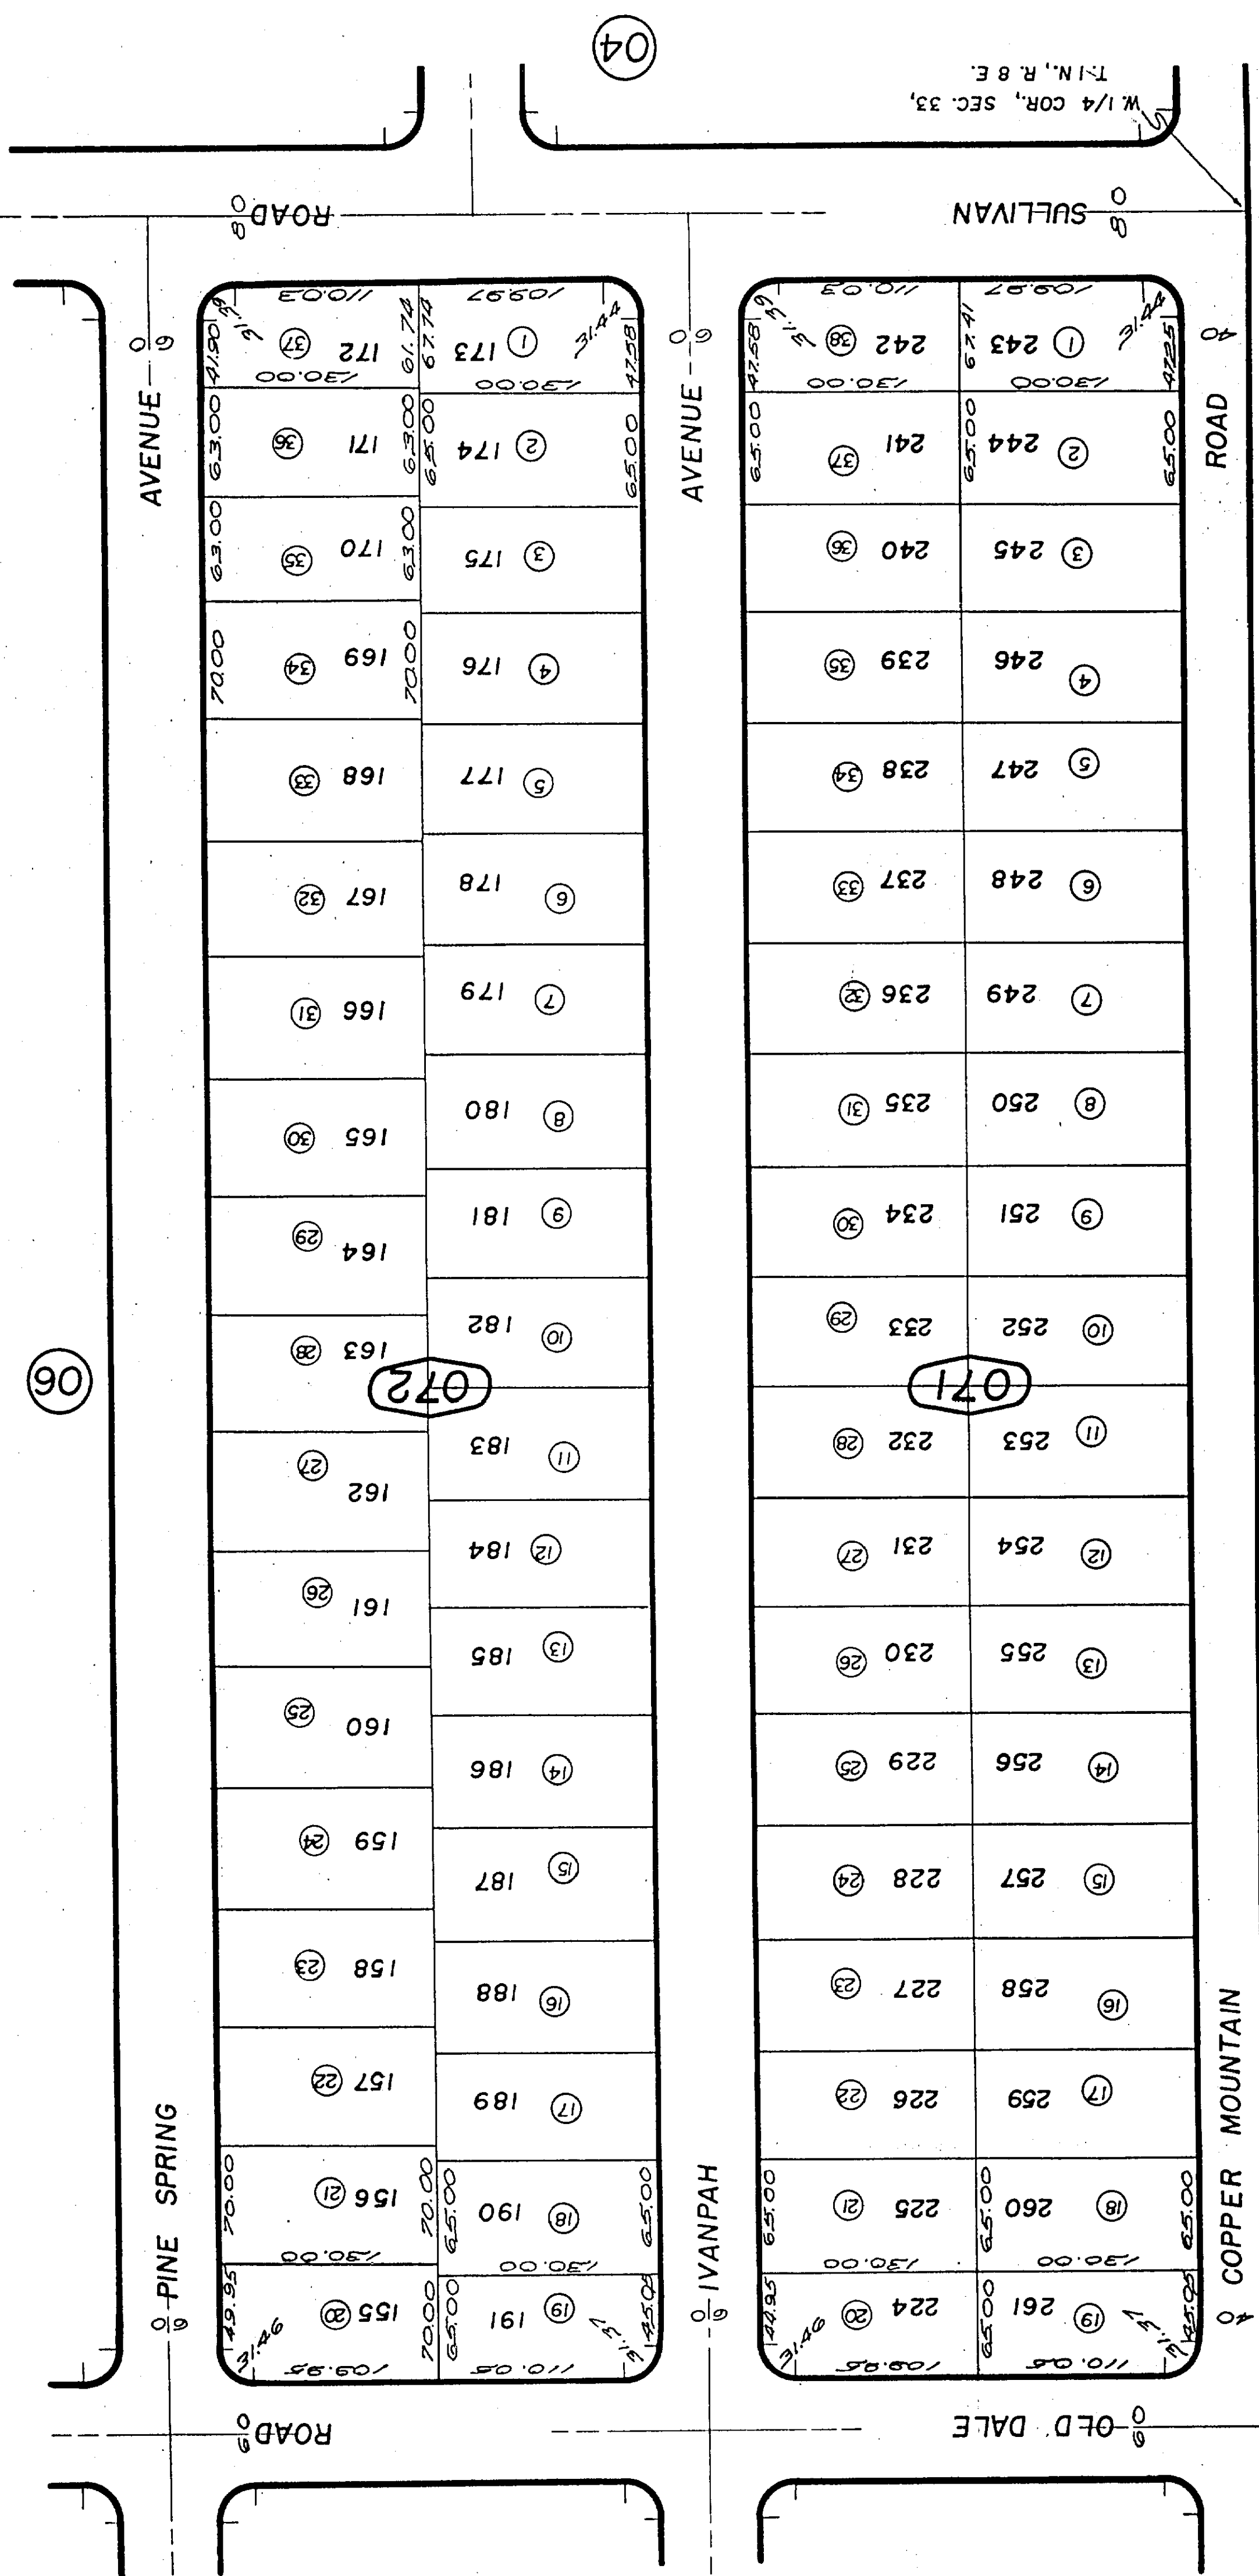

613 / 07

REVISER
11/8/67
6/14/94

Assessor's Map
Book 614 Page 07
San Bernardino County

Map of Indian Cove Estates, Unit No. 2, Tract No. 4153


June 1960



THIS MAP SHOULD BE USED FOR REFERENCE PURPOSES ONLY. NO LIABILITY IS ASSUMED FOR THE ACCURACY OF THE DATA SHOWN. PARCELS MAY NOT COMPLY WITH LOCAL SUBDIVISION OR BUILDING ORDINANCES.

Por. Indian Cove Estates, Unit No. 2, Tract No. 4153

City of Twentynine Palms 614-08
Tax Rate Area
19001

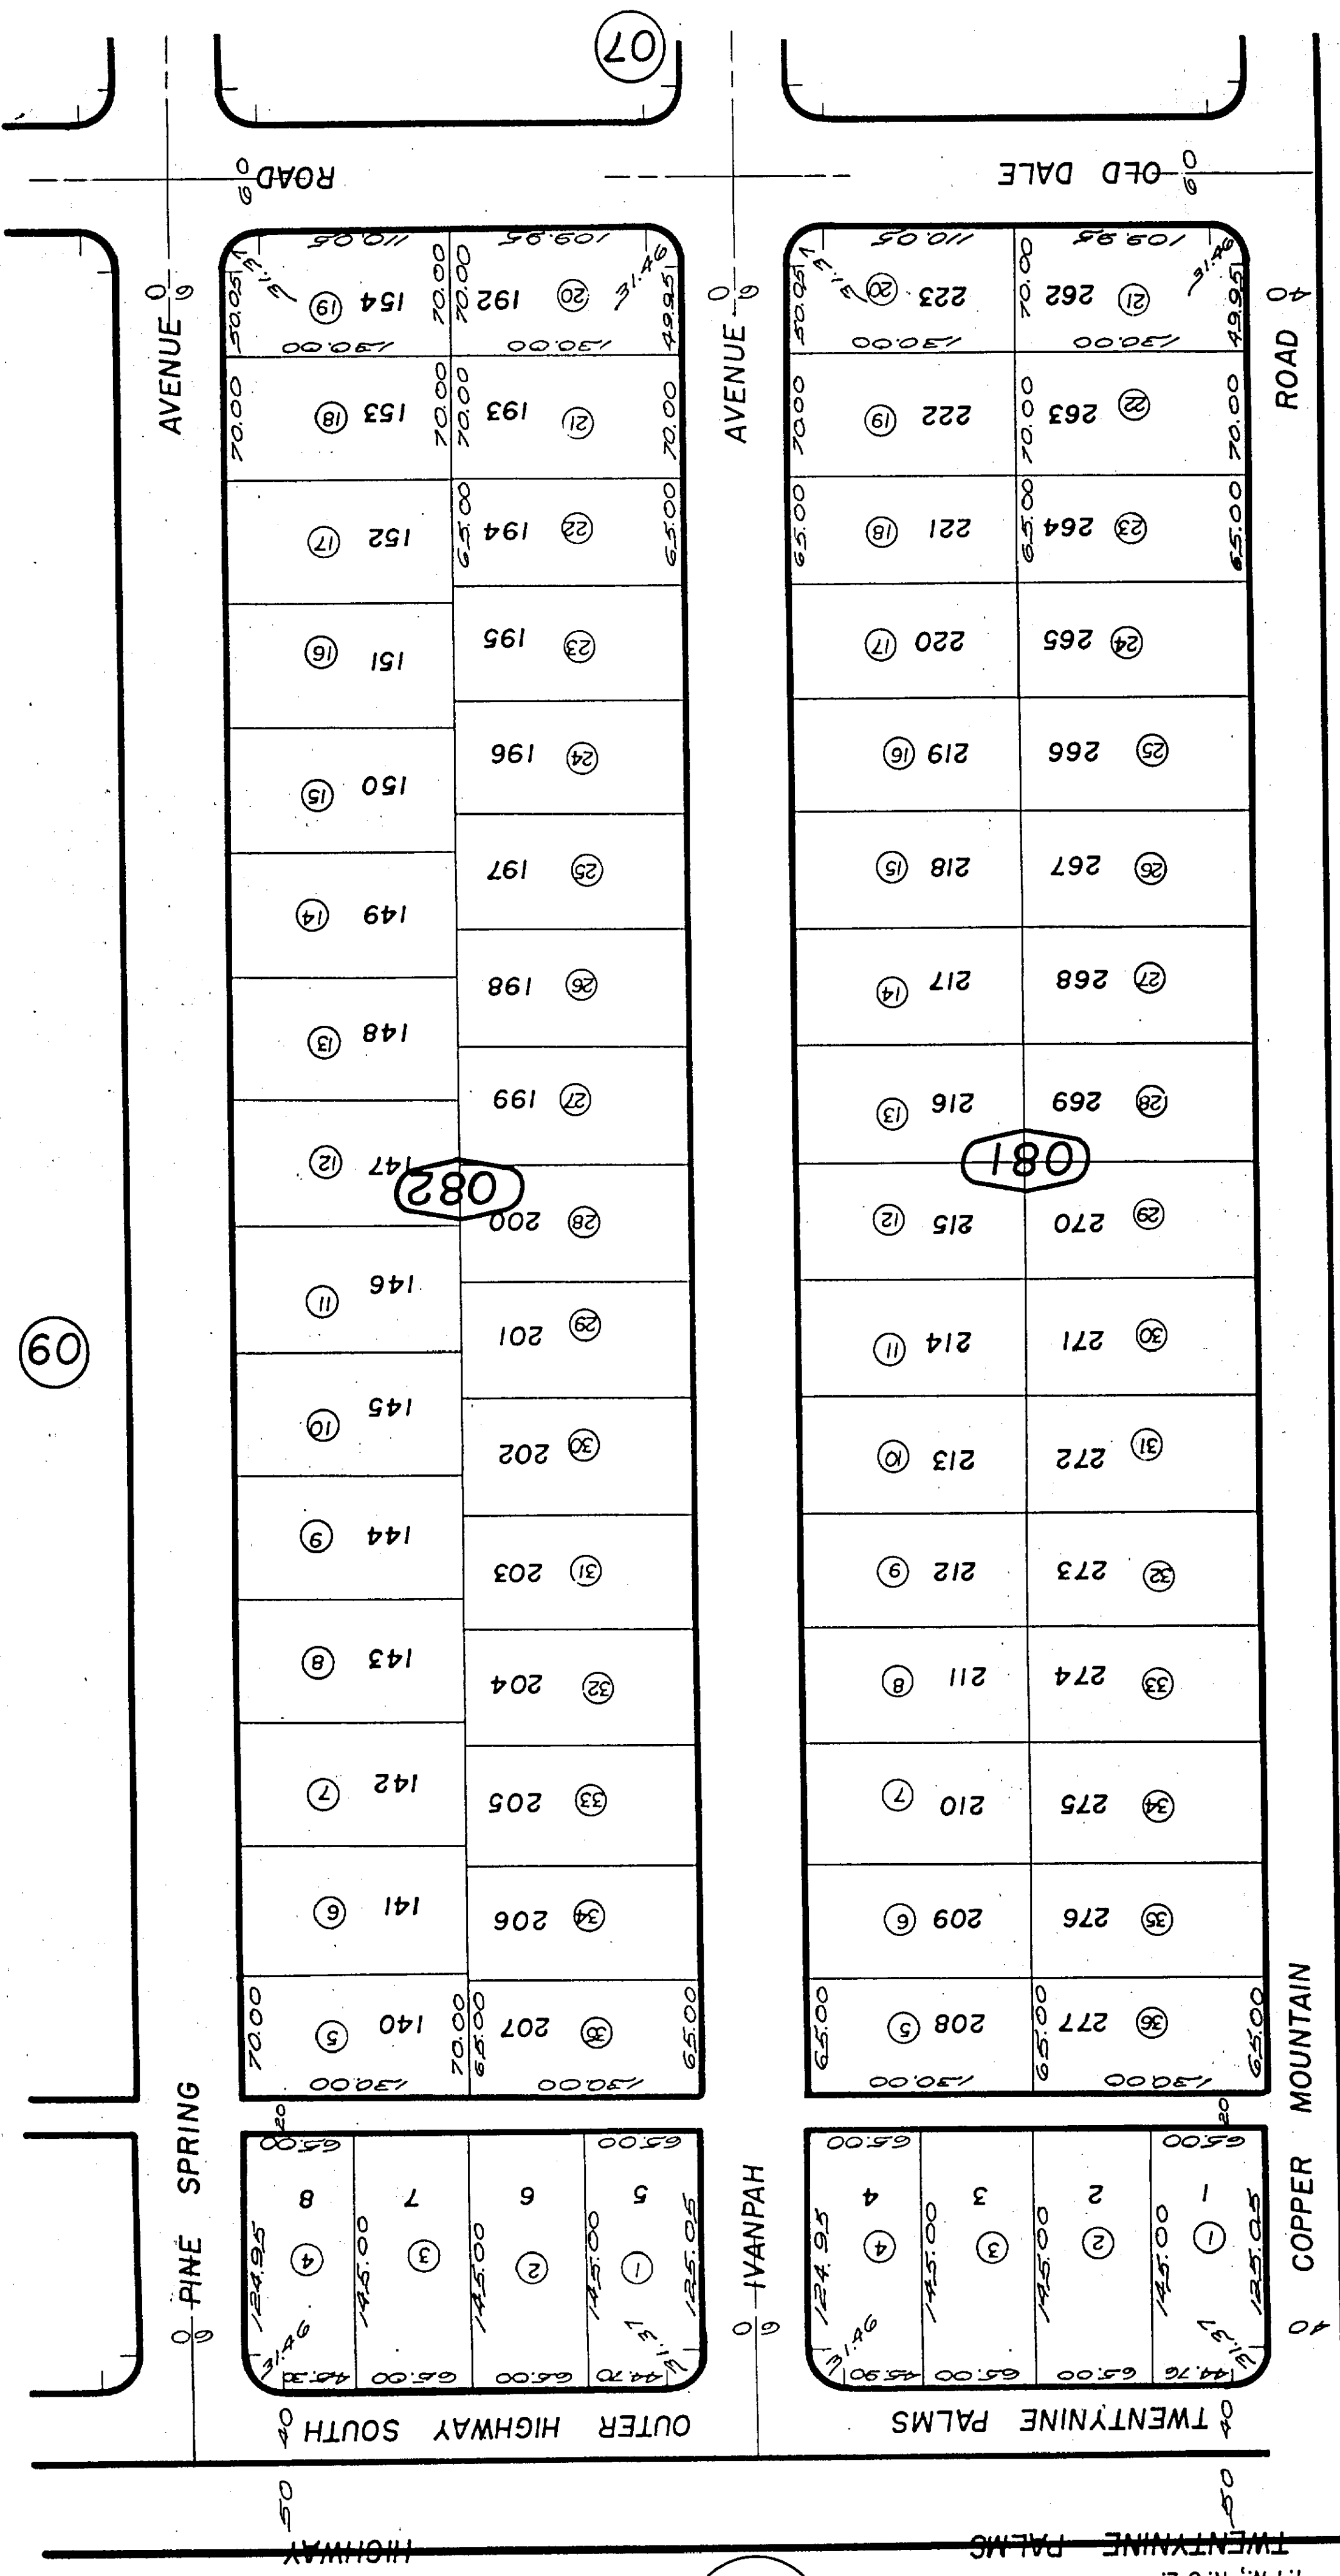

613 / 07

REVISED
11/8/67
6/14/94

Assessor's Map MAY 9 1994
Book 614 Page 08
San Bernardino County

June 1960

THIS MAP IS FOR INFORMATION ONLY AND DOES NOT
WARRANT ANY LIABILITY
IS ASSUMED FOR THE ACCURACY OF THE DATA SHOWN. PARCELS MAY NOT
COMPLY WITH LOCAL SUBDIVISION OR BUILDING ORDINANCES.

City of Twentynine Palms 614-09
Tax Rate Area
19001

M.B. 52/43, 44



1853

11
10

1"=100'

INDIAN COVE

OUTER HIGHWAY SOUTH

13	14	15	16
1	2	3	4
13	14	15	16
1	2	3	4

17	18	19	20	21	22	23	24	25	26	27	28	29	30
5	6	7	8	9	10	11	12	13	14	15	16	17	18
17	18	19	20	21	22	23	24	25	26	27	28	29	30
5	6	7	8	9	10	11	12	13	14	15	16	17	18

QUAIL SPRING

9	10	11	12
1	2	3	4
9	10	11	12
1	2	3	4

TWENTYNINE PALMS

77	78	79	80	81	82	83	84	85	86	87	88	89	90
5	6	7	8	9	10	11	12	13	14	15	16	17	18
77	78	79	80	81	82	83	84	85	86	87	88	89	90
5	6	7	8	9	10	11	12	13	14	15	16	17	18

PINE SPRING

AVENUE

AVENUE

ROAD

ROAD

OLD DALE

AUG 0 8 2001

08

613
20

Assessor's Map
Book 614 Page 09
San Bernardino County

REVISED
11/8/67
6/14/94 RR
7/7/00 AGS
6/6/01 RU

June 1960




Por. NE. 1/4, NW. 1/4, Sec. 33, T.1N., R.8E., S.B.B.&M.

City of Twentynine Palms 614-10

[Handwritten signature]

REVISED	RR	GH
11/8/67		
6/14/94		
11/27/00		

Assessor's Map
Book 614 Page 10
San Bernardino County

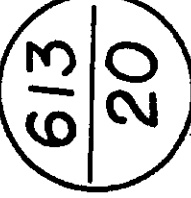

N. 1/4 COR., SEC. 35,
T. 1 N., R. 8 E.

~~TWENTYNINE~~ PALMS

HIGHWAY

ROAD 04

~~INDIAN-COVE~~

MONTE VISTA

~~CACTUS~~

DRIVE 0


June 1960


Assessor's Map
Book 614 Page 11
San Bernardino County

June 1960

City of Twenty-nine Palms 614-11
Tax Rate Area
19001


THIS MAP SHOULD BE USED FOR REFERENCE PURPOSES ONLY. NO LIABILITY IS ASSUMED FOR THE ACCURACY OF THE DATA SHOWN. PARCELS MAY NOT COMPLY WITH LOCAL SUBDIVISION OR BUILDING ORDINANCES.

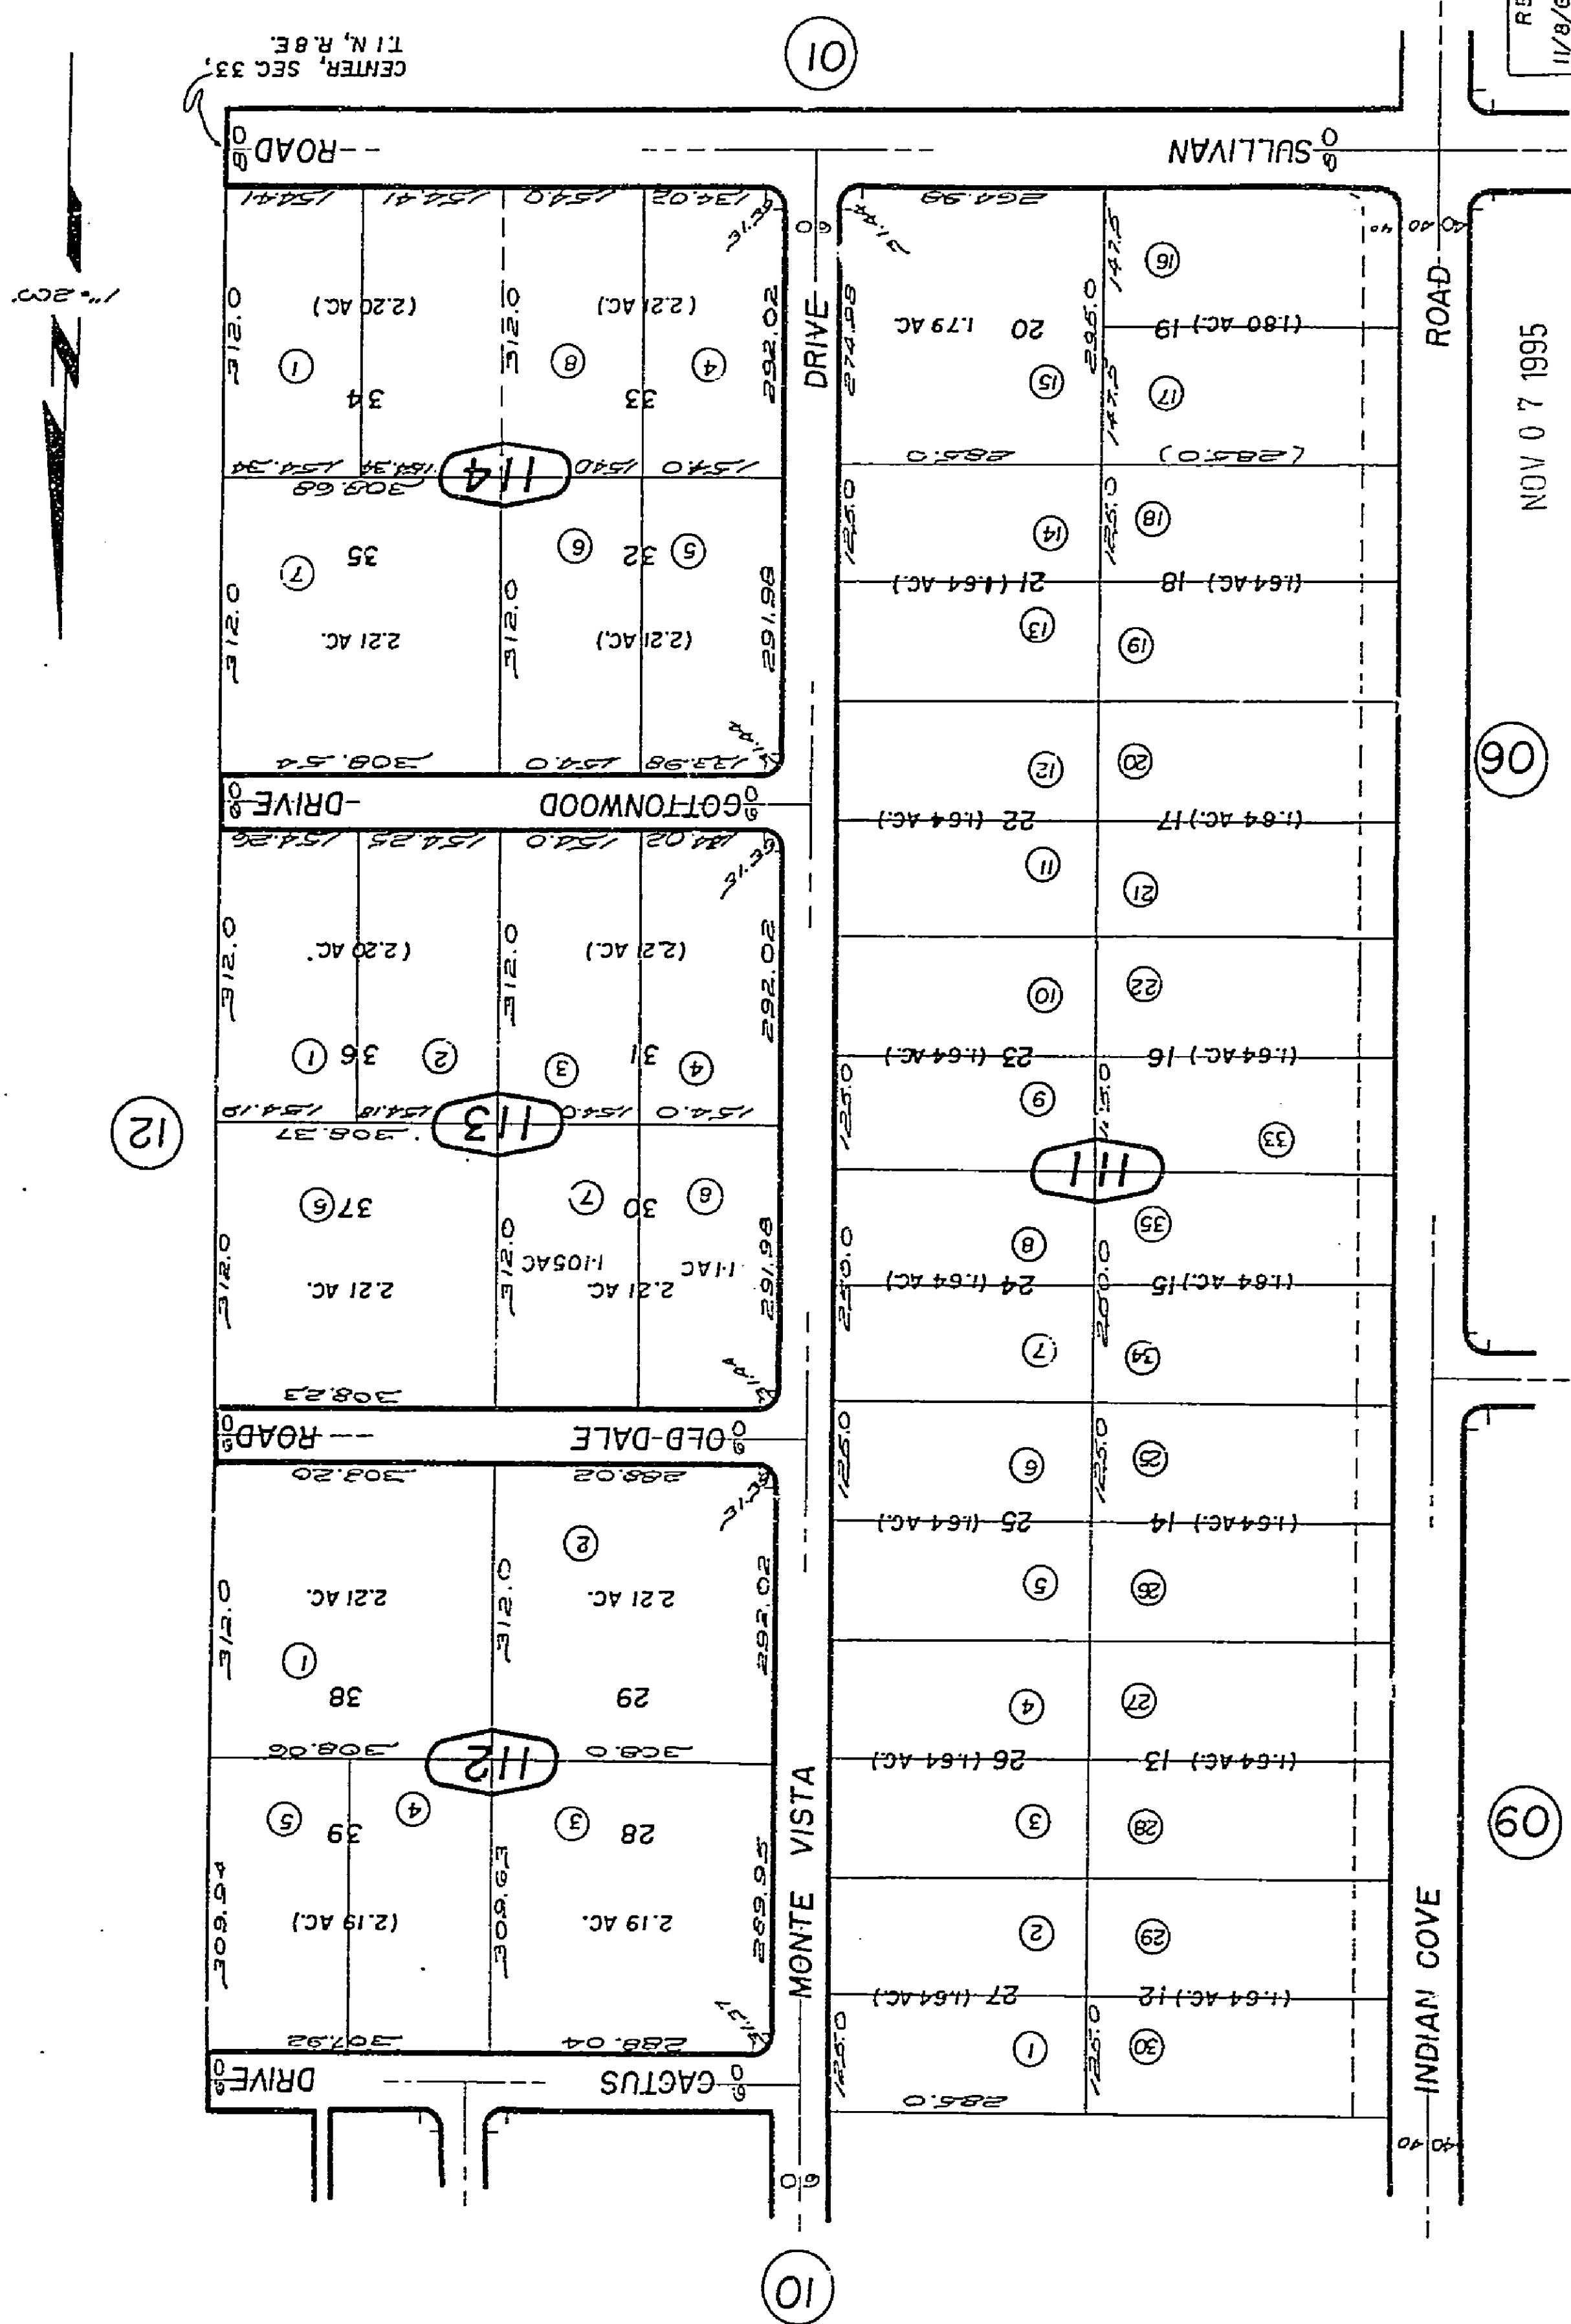

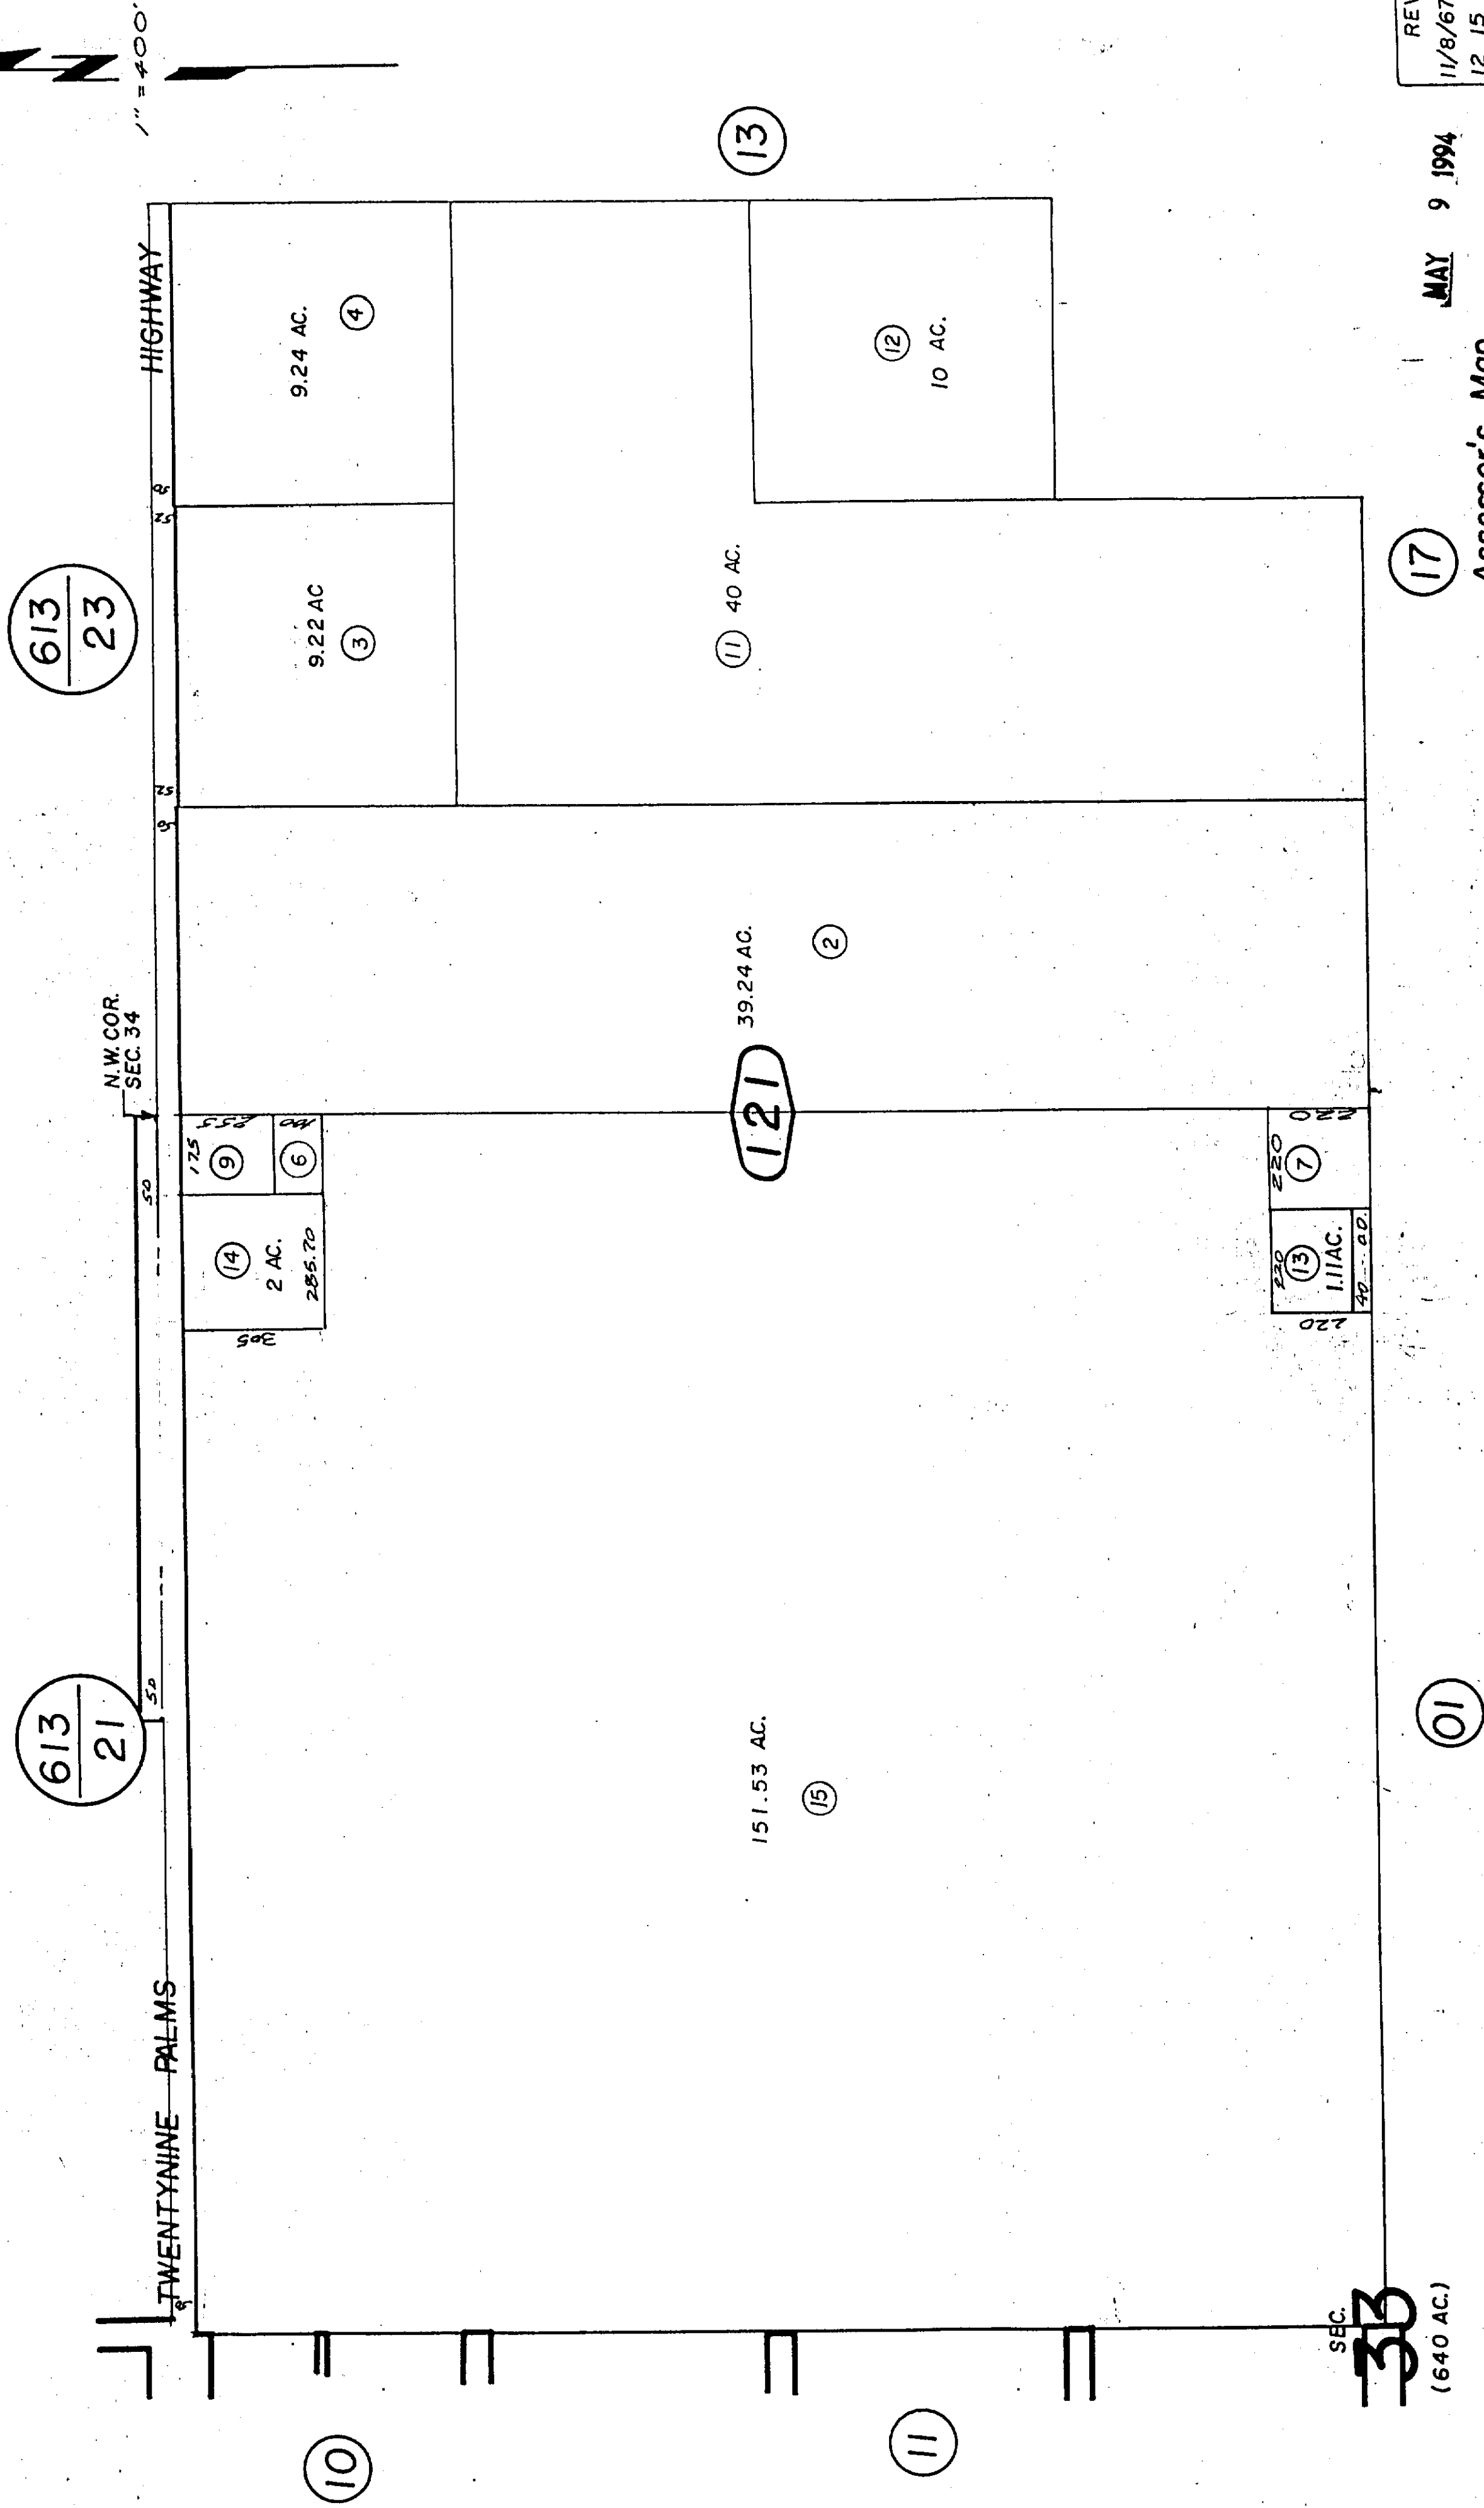

THIS MAP SHOULD BE USED FOR REFERENCE PURPOSES ONLY. NO LIABILITY IS ASSUMED FOR THE ACCURACY OF THE DATA SHOWN. PARCELS MAY NOT COMPLY WITH LOCAL SUBDIVISION OR BUILDING ORDINANCES.
S.B.B. & M. N.I. R. 8 E. 4 Sec. 34 Township 41 N Range 8 E
For 2/7 E 4/1 NW

1.002

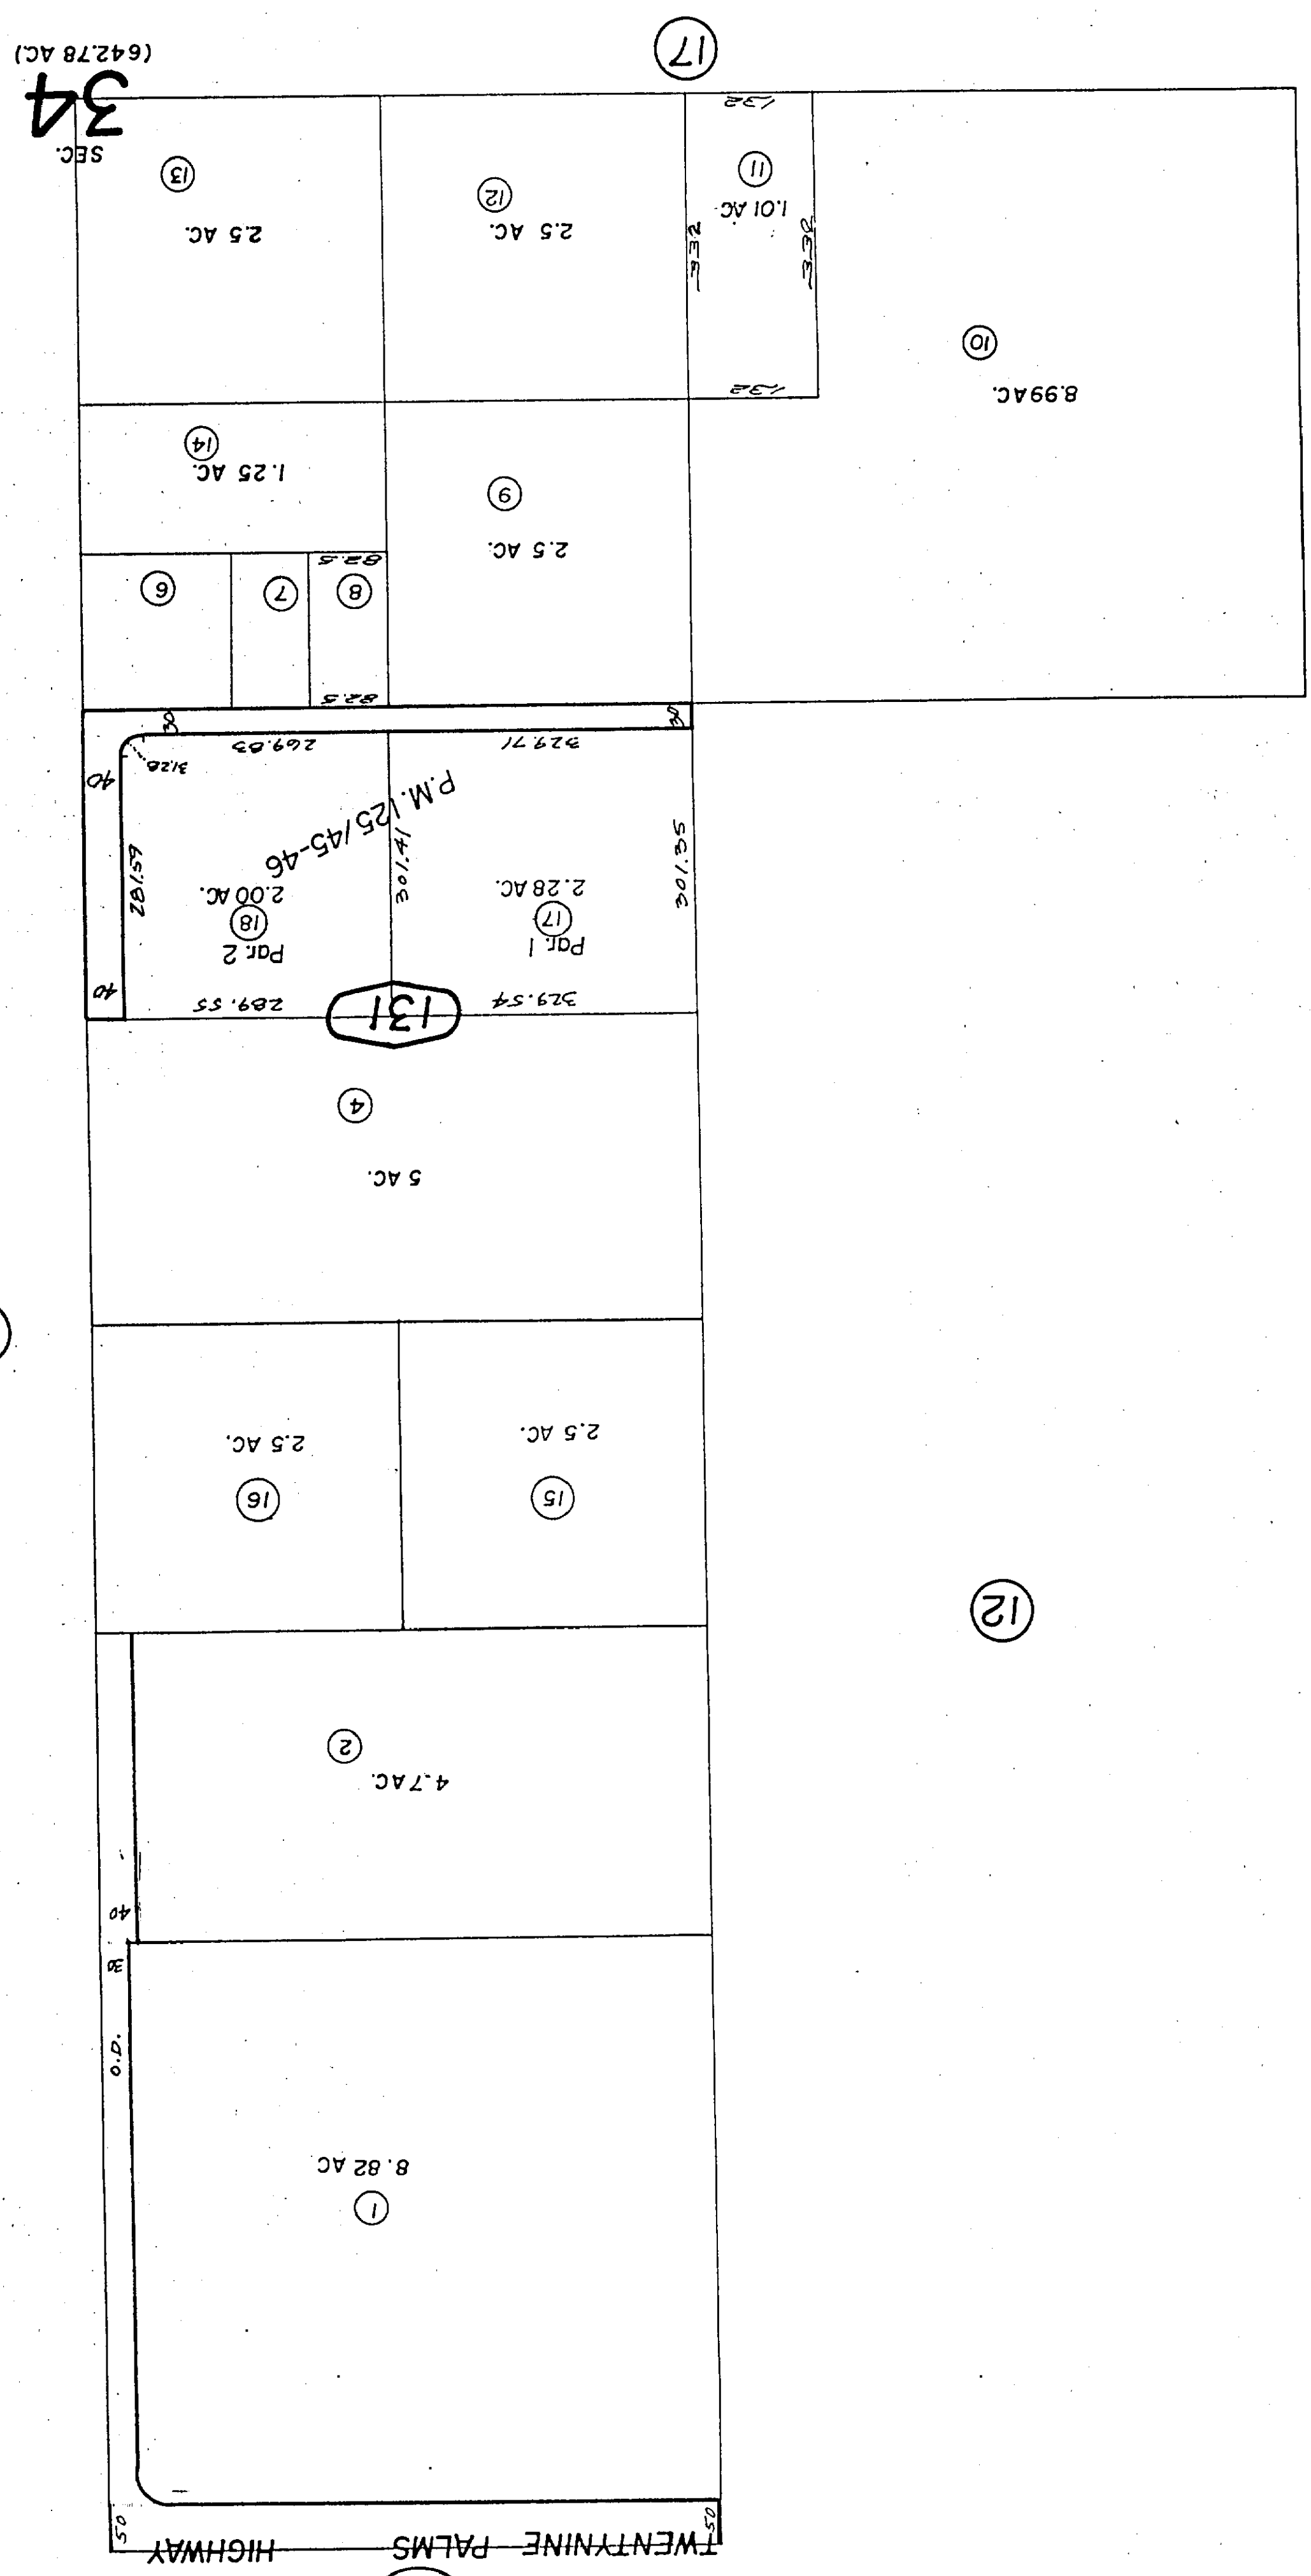

12

Assessor's Map
Book 614 Page 13
San Bernardino County

MAY 9 1994


REVISED

11/8/67
7 20 78
3/26/84
5-24-88
6/23/93 AGS
6/15/94 RR

Parcel Map No. 10243, P.M. 125 /45-46

June 1960

THIS MAP SHOULD BE USED FOR REFERENCE PURPOSES ONLY. NO LIABILITY
IS ASSUMED FOR THE ACCURACY OF THE DATA SHOWN. PARCELS MAY NOT
CORRESPOND EXACTLY TO THE RECORDS OF THE COUNTY OF SAN BERNARDINO
COUNTY OF SAN BERNARDINO
W. 1/2 S. 21.1 N. E. 34.1 W. S. 34.1 E. S. 34.1 N. E. 34.1 W.

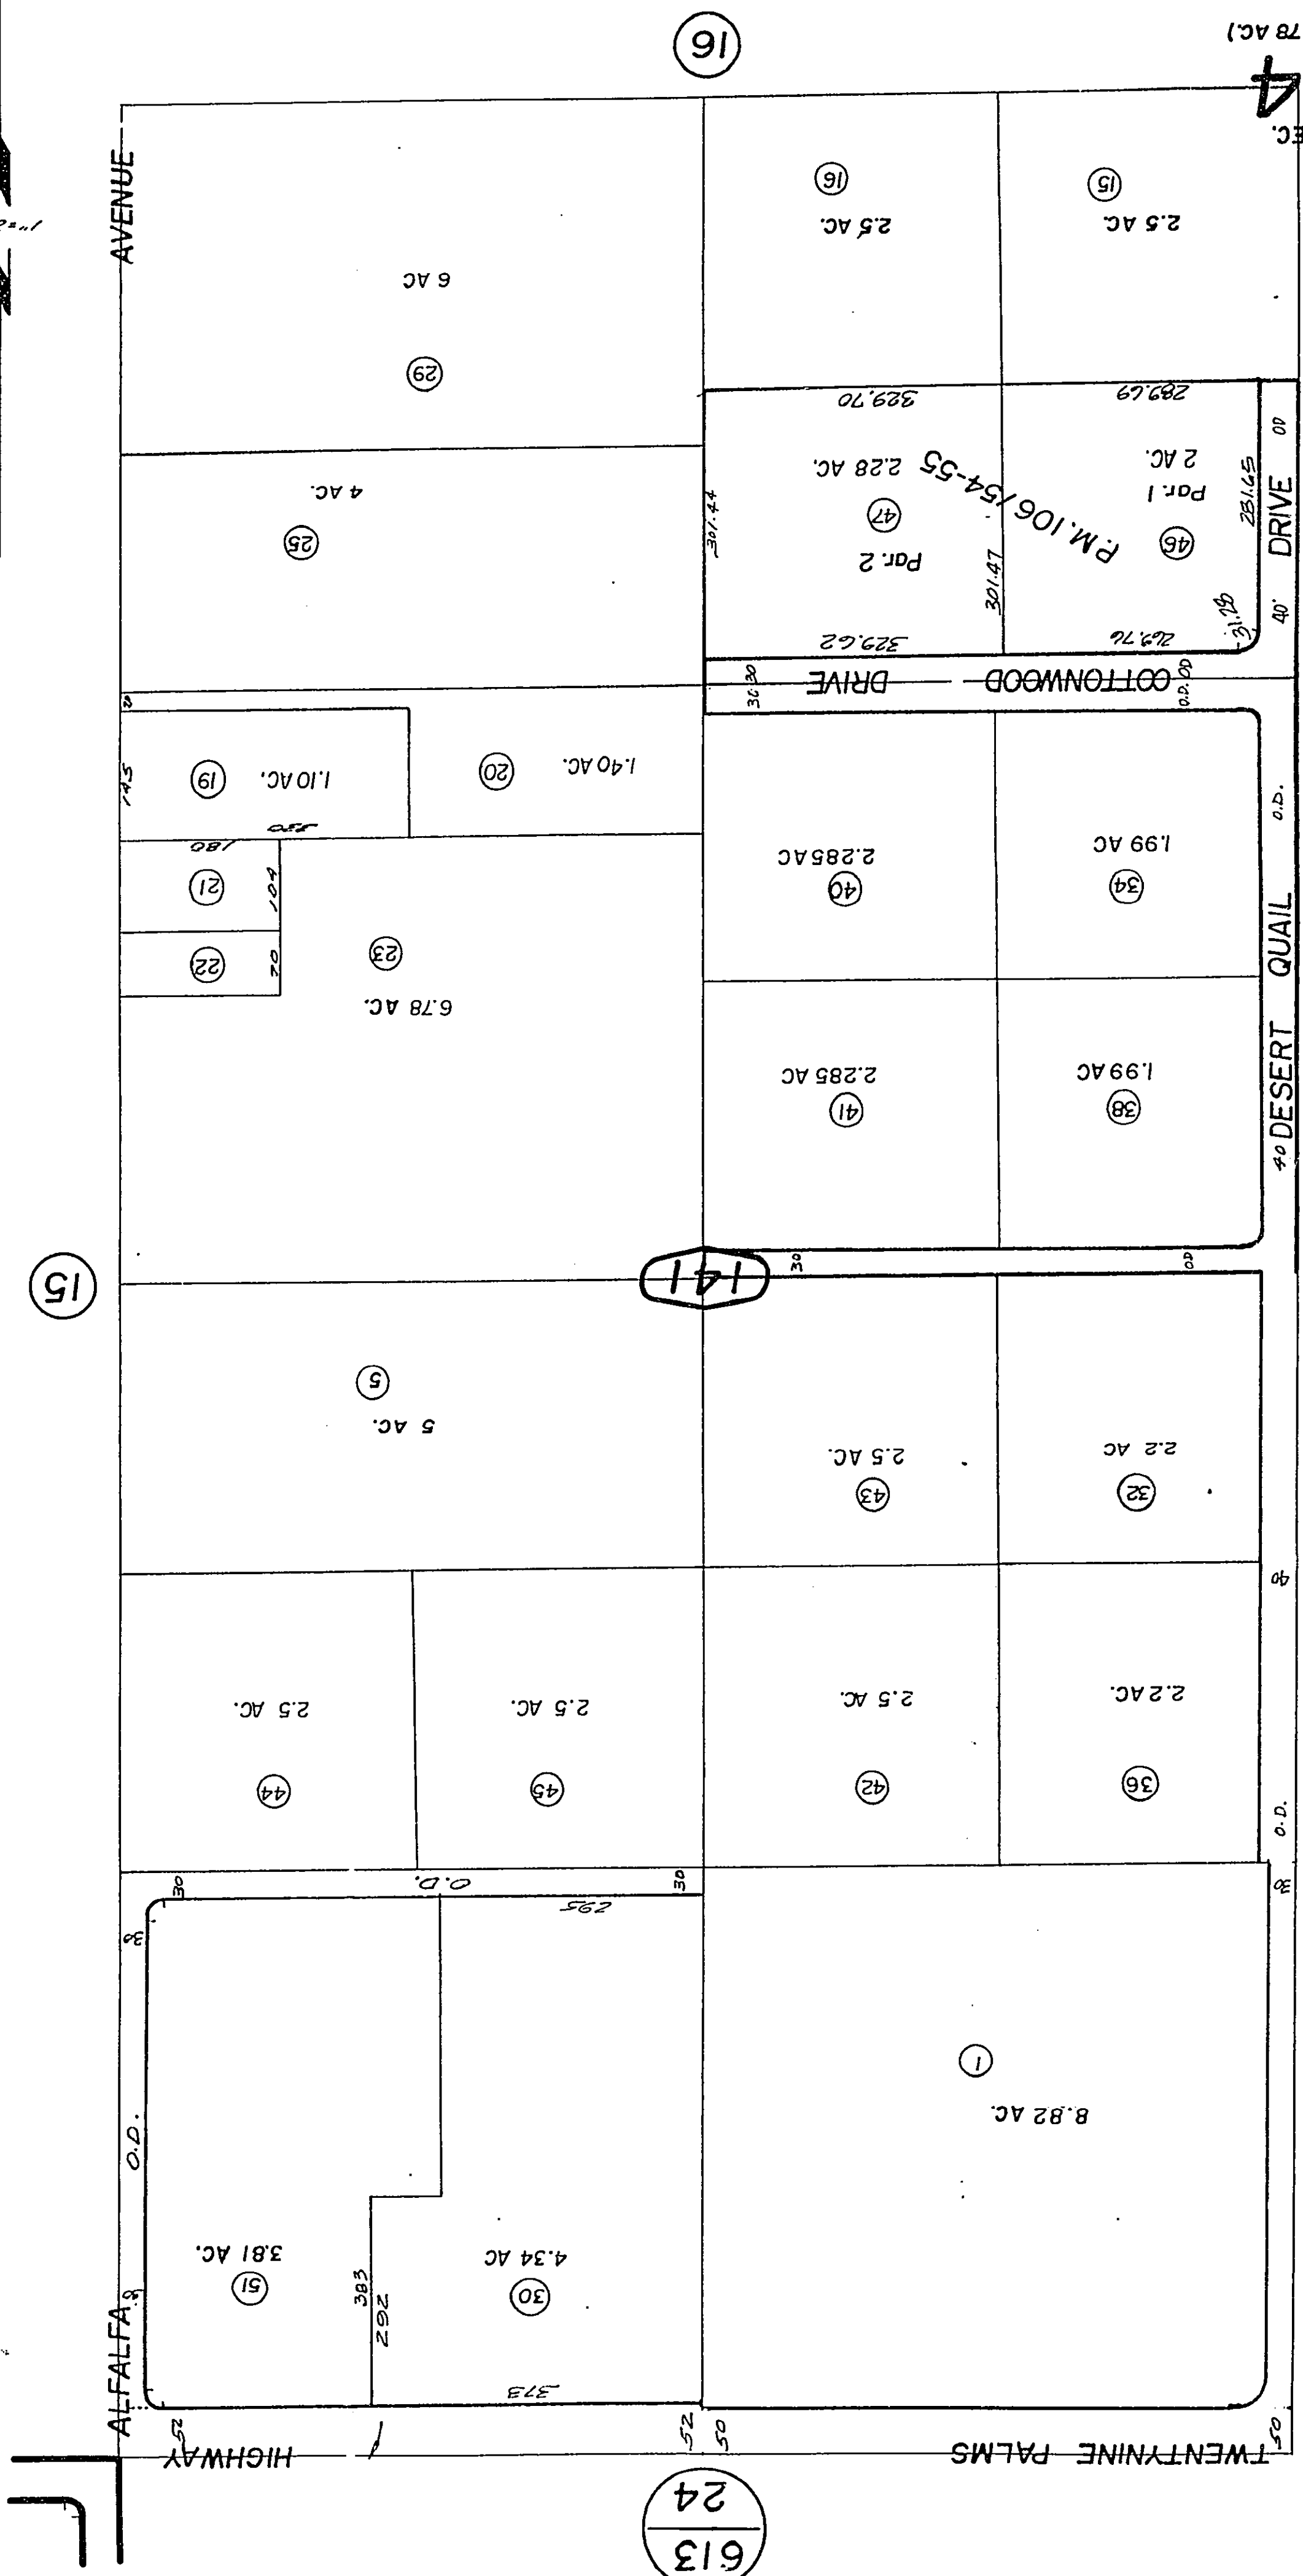


REVISED	N/P
8/18/86	CC
11/30/89	RM
12/5/89	AGS
6/23/93	AGS
8/25/93	RR
6/15/94	RR
8/5/94	RR

SEP 03 1999
Assessor's Map
Book 614 Page 14
San Bernardino County

SEP 03 1999
Parcel Map No. 9804, P.M. 106/54-55
June 1960

THIS MAP SHOULD BE USED FOR REFERENCE PURPOSES ONLY. NO LIABILITY
IS ASSUMED FOR THE ACCURACY OF THE DATA SHOWN. PARCELS MAY NOT
COMPLY WITH LOCAL SUBDIVISION ORDINANCES.
E. 1/4 COR. SEC. 34, T. 1 N., R. 8 E.

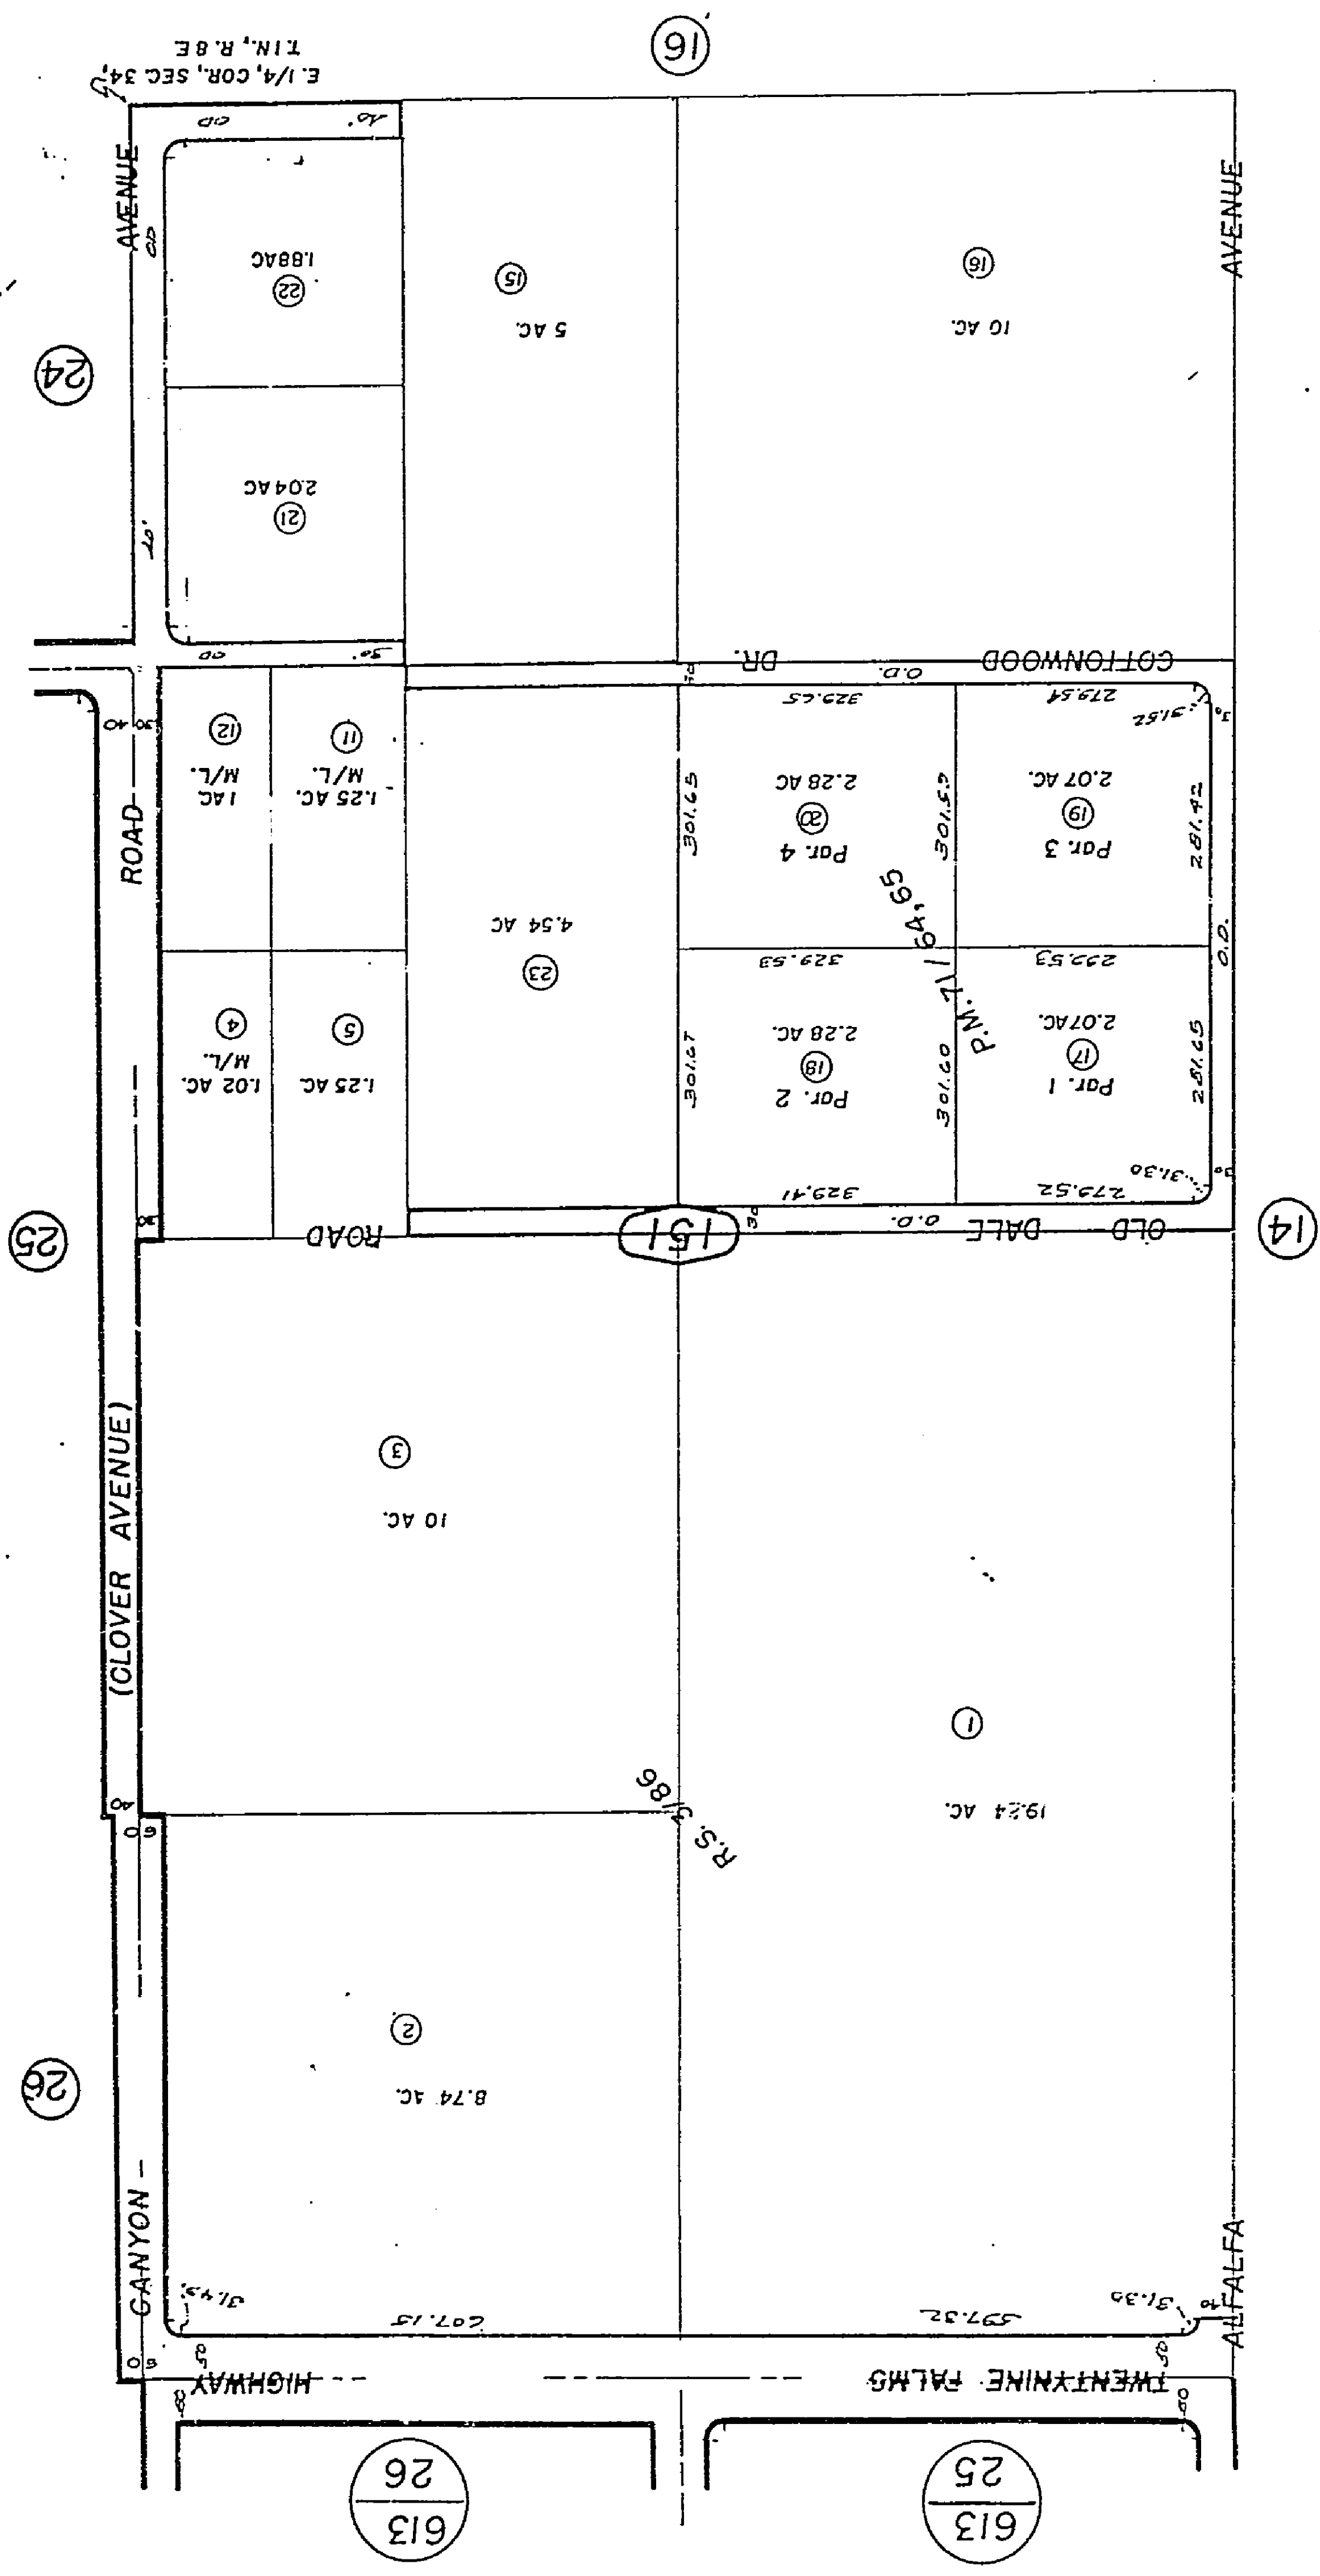

REVISED
4/19/95 CC
8/8/95 RR
3 4 82 6
1/6/83
5/23/84
6/15/94 RR

SEP 2 1 1995
Assessor's Map
Book 614 Page 15
San Bernardino County

Parcel Map No. 6822, P.M. 71/64, 65

June 1960



THIS MAP SHOULD BE USED FOR REFERENCE PURPOSES ONLY. NO LIABILITY IS ASSUMED FOR THE ACCURACY OF THE DATA SHOWN. PARCELS MAY NOT COMPLY WITH LOCAL SUBDIVISION OR BUILDING ORDINANCES.

City of Twentynine Palms 614-16
Tax Rate Area
19001

SEC. 34


(642.78 AC.)

14

15

16

17

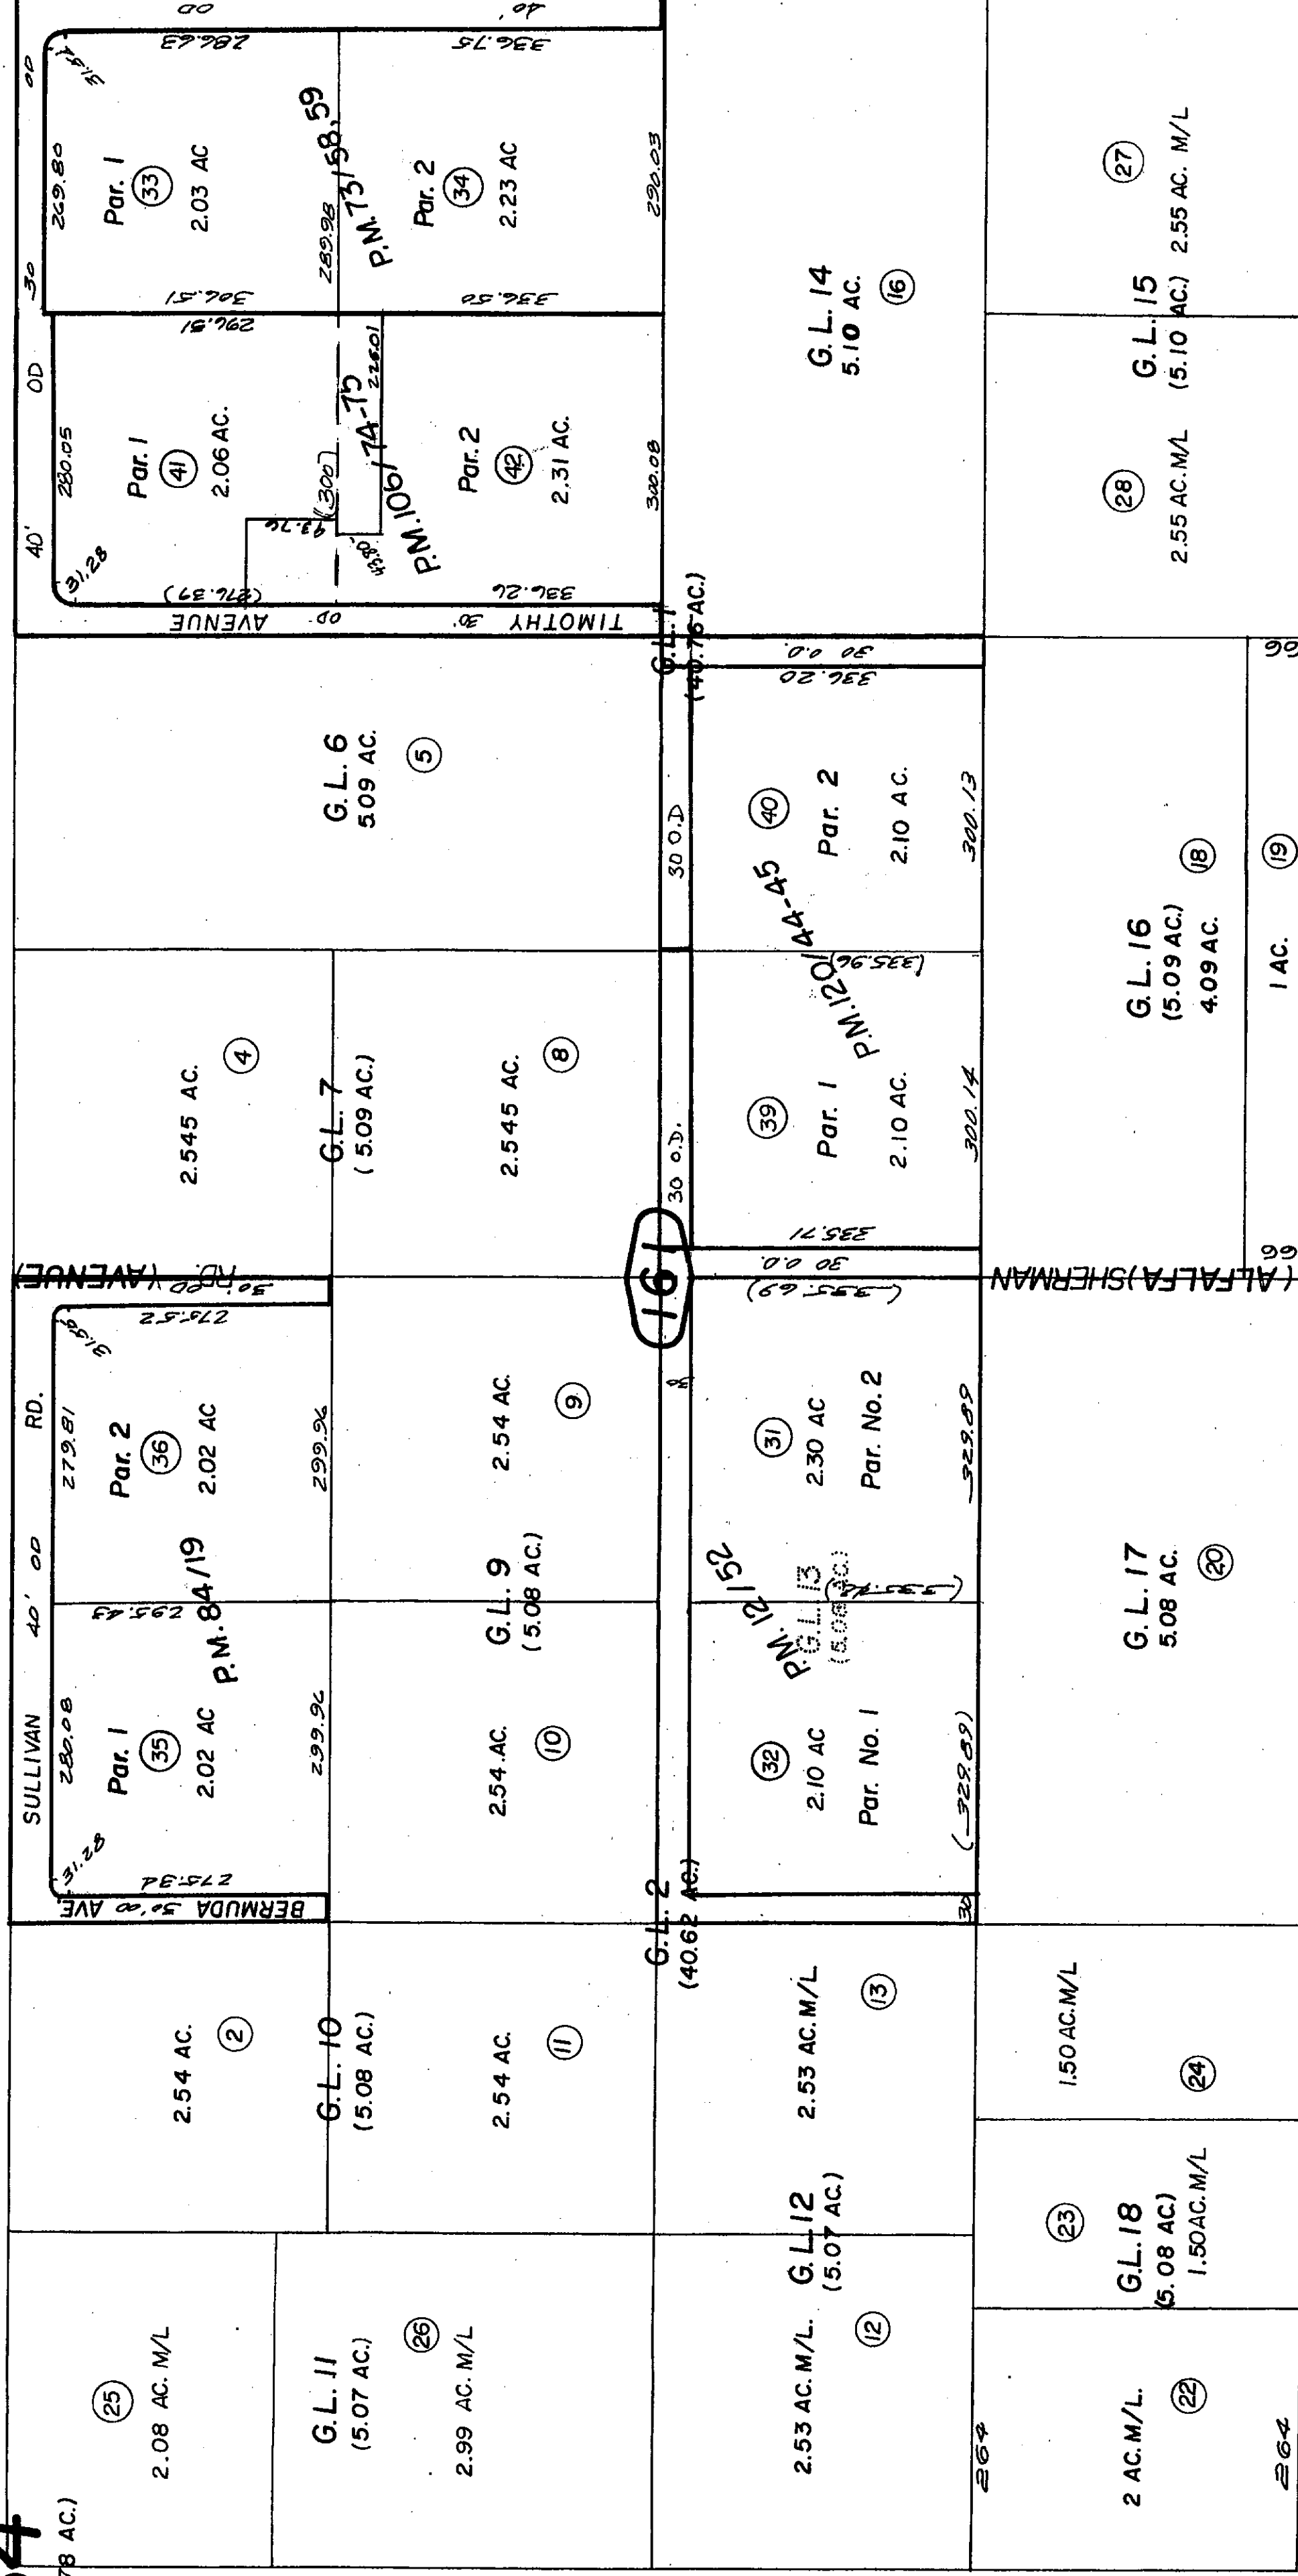

19

Parcel Map No. 10753, P.M. 120/44-45
Parcel Map No. 9590, P.M. 106/74-75
Parcel Map No. 7835, P.M. 84/19
Parcel Map No. 7404, P.M. 73/58, 59
Parcel Map No. 1346, P.M. 12/52

Assessor's Map
Book 614 Page 16
San Bernardino County

REVISED
4/5/89 RM
6/15/94 RR
12/12/94 RR
3/14/02 LH

June 1960




N. 1/2, SW 1/4, Fractional Sec. 34, T. 1 N., R. 8 E., S. B. B. & M.
COMPLY WITH LOCAL SUBDIVISION OR BUILDING ORDINANCES.
THIS MAP SHOULD BE USED FOR REFERENCE PURPOSES ONLY. NO LIABILITY
IS ASSUMED FOR THE ACCURACY OF THE DATA SHOWN. PARCELS MAY NOT

City of Twentynine Palms 614-17
Tax Rate Area
19001

(12)

(13)

SEC. 34
(642.78 AC.)

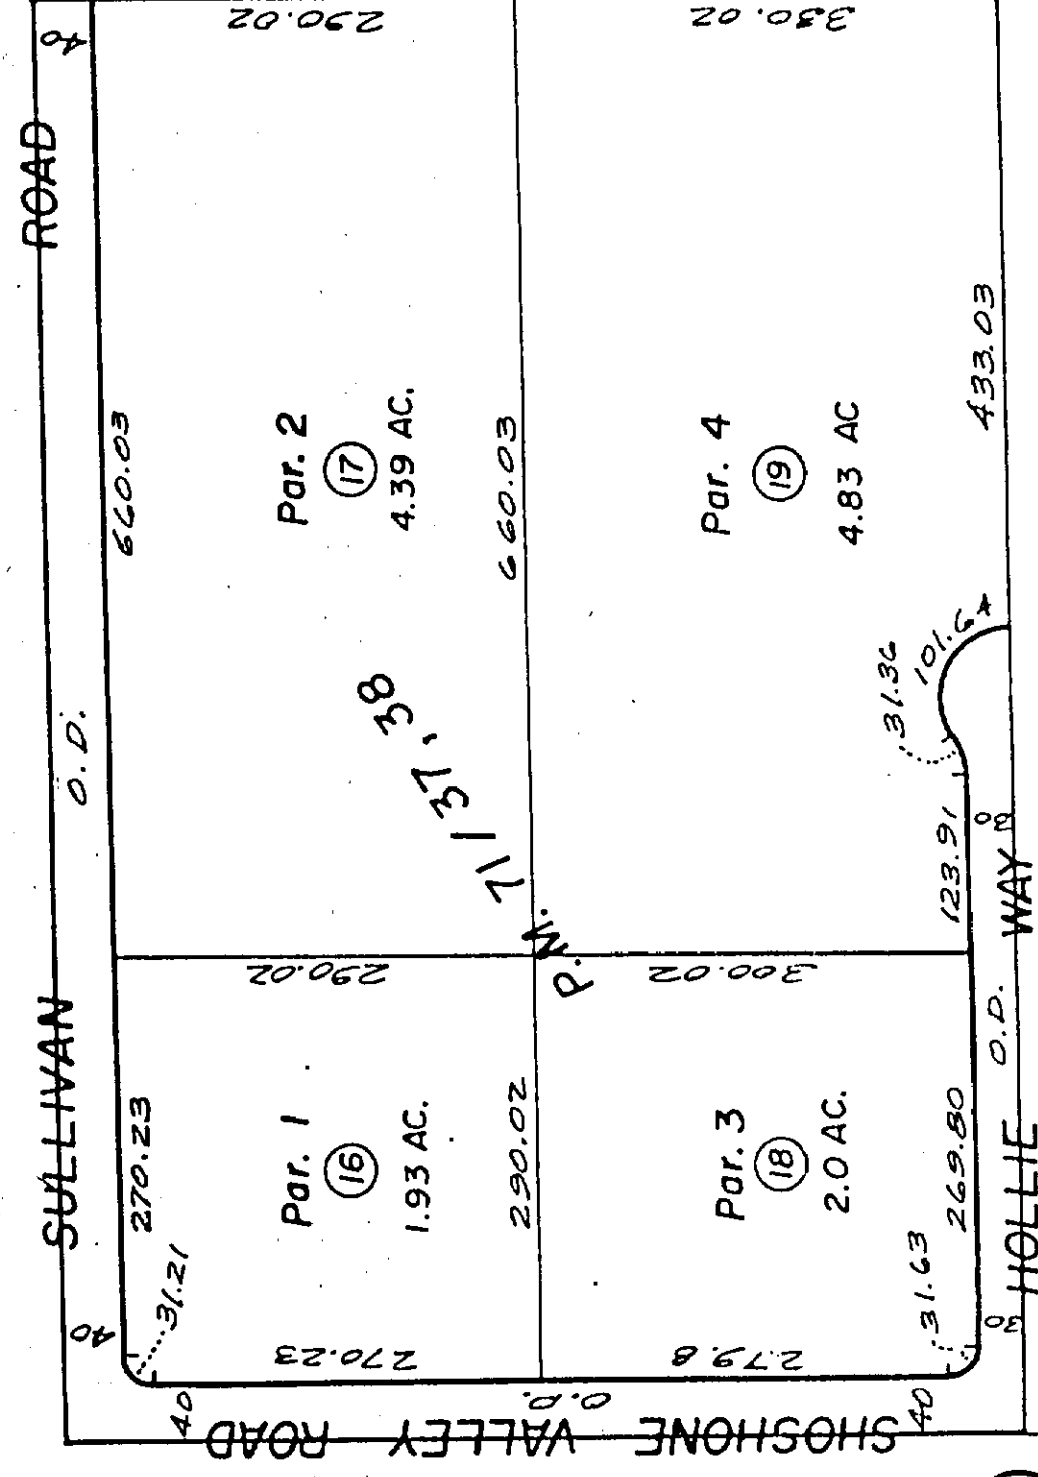

(10)

171 SUNNYCREST

(16)

PAMPAS AVENUE

DESERT QUAIL DRIVE

FOOTHILL DRIVE

(18)

Assessor's Map
Book 614 Page 17
San Bernardino County

REVISED
11/8/67
2 17 82
7/16/93
6/15/94


Parcel Map No. 14328, P.M. 171/29-30
Parcel Map No. 6823, P.M. 71/37,38

June 1960



THIS MAP SHOULD BE USED FOR REFERENCE PURPOSES ONLY. NO LIABILITY IS ASSUMED FOR THE ACCURACY OF THE DATA SHOWN. PARCELS MAY NOT BE DIVIDED INTO SMALLER PARCELS WITHOUT THE APPROVAL OF THE BOARD OF SUPERVISORS OF SAN BERNARDINO COUNTY.

City of Twentynine Palms 614-18
Tax Rate Area
19001

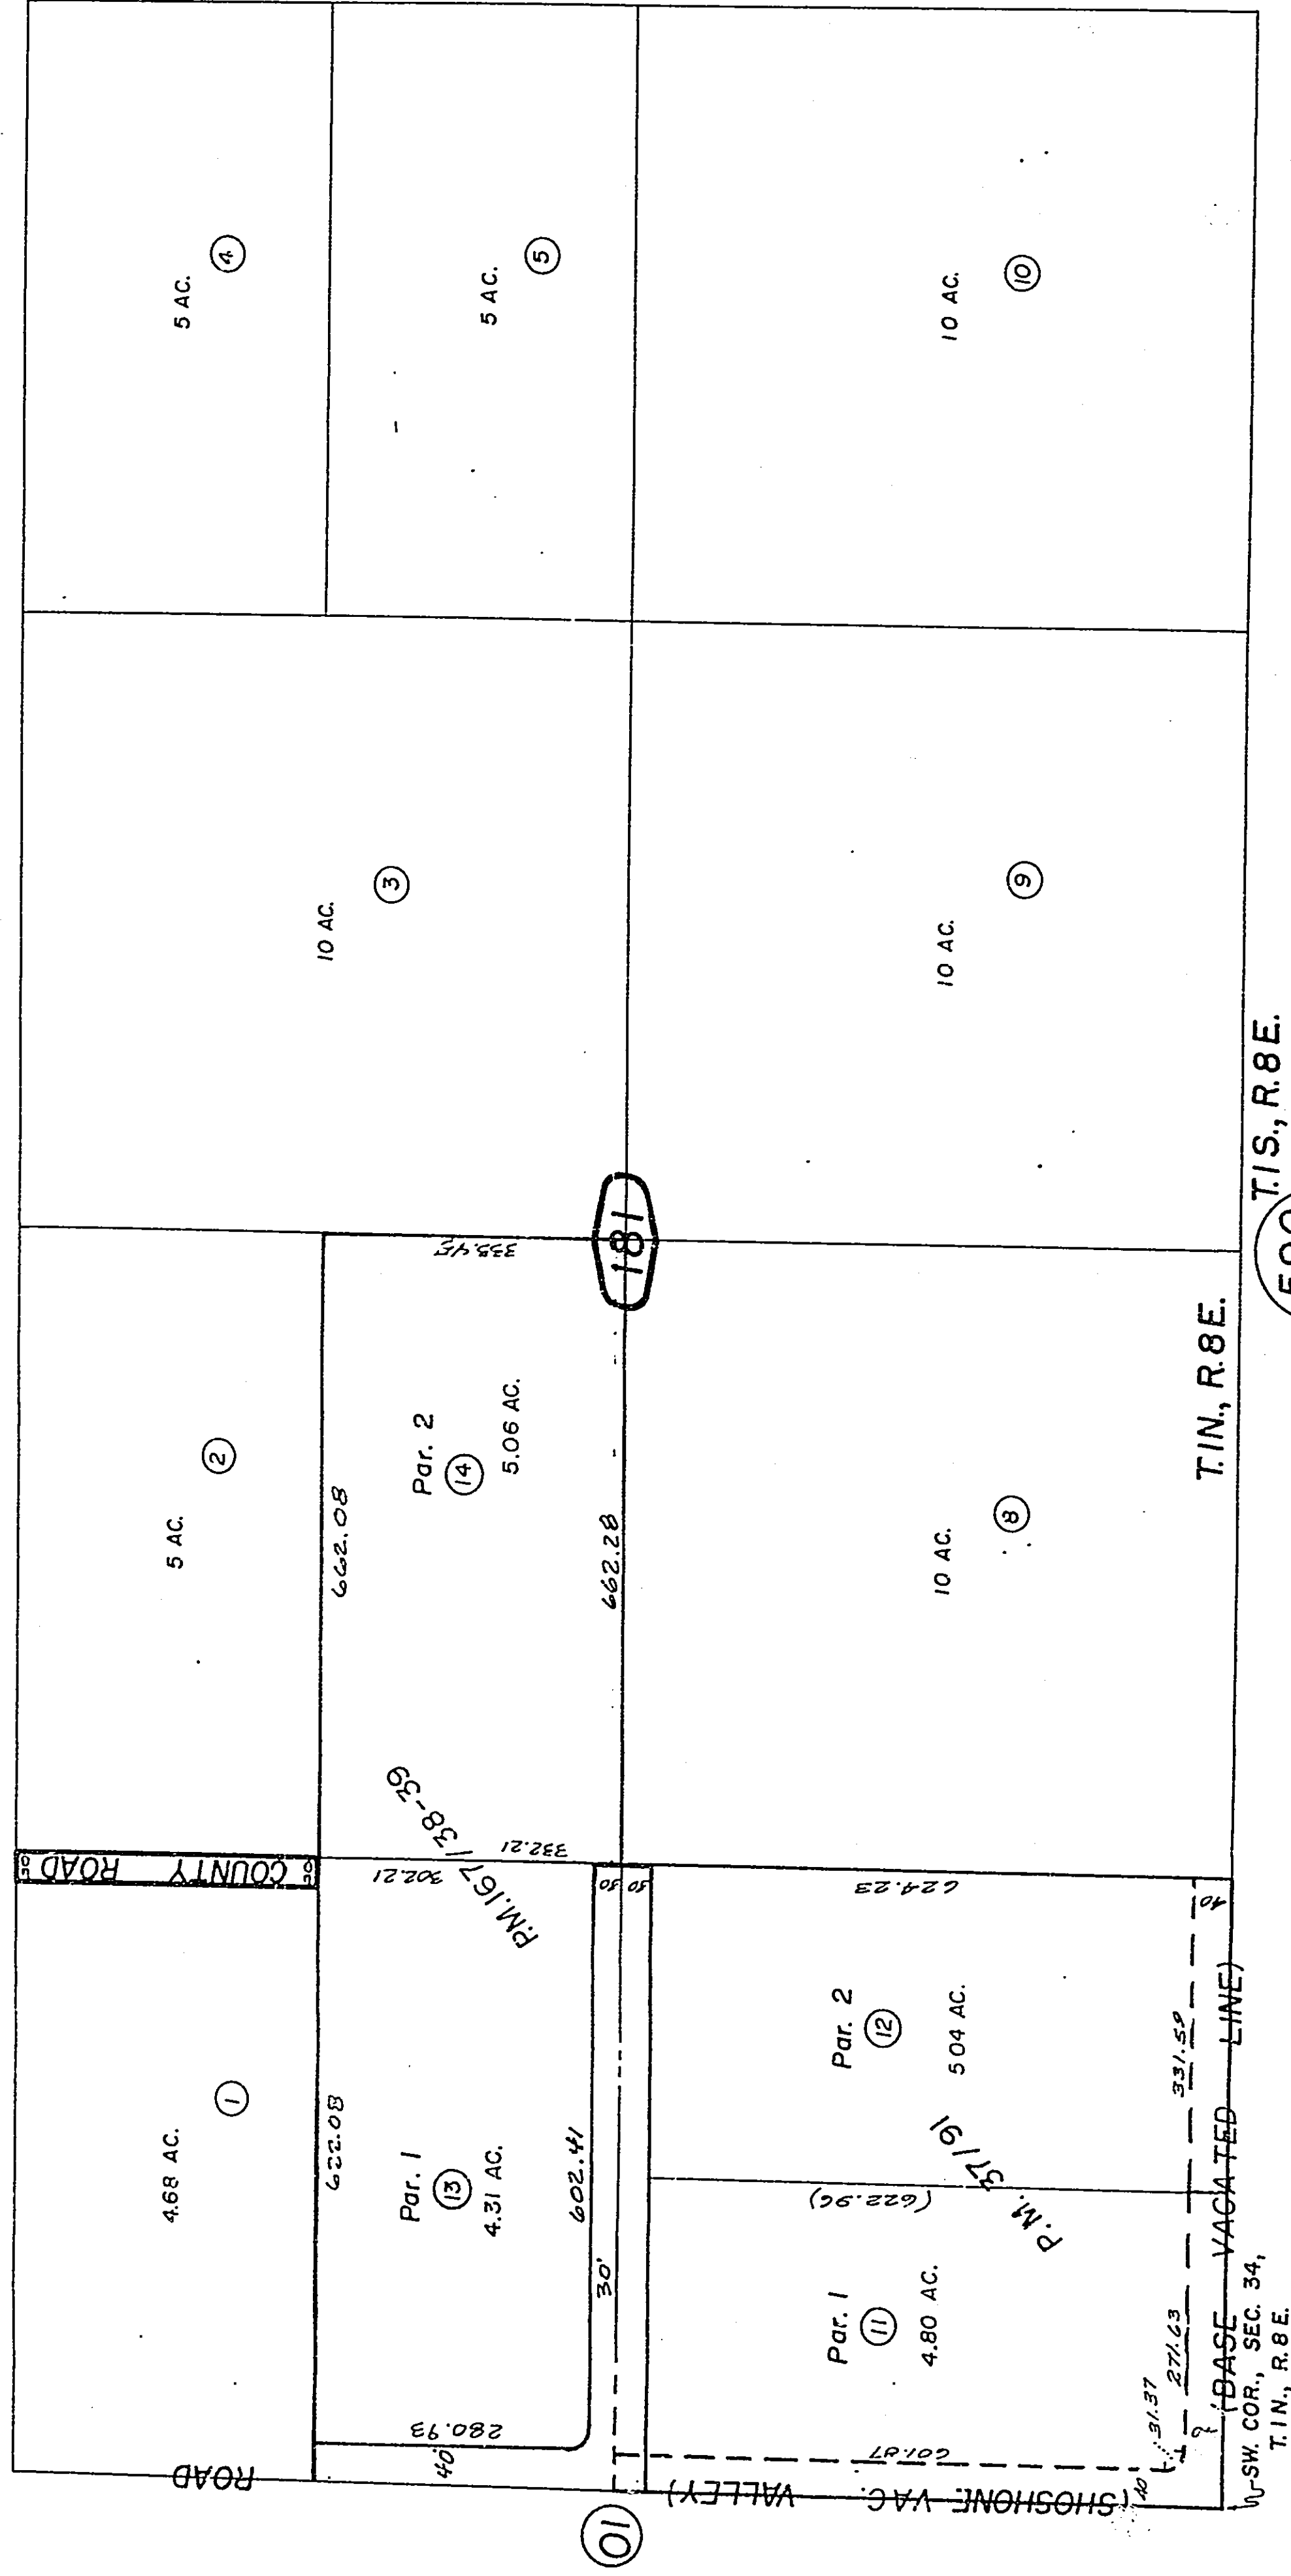

REVISED
3/26/98 CC
8/28/92 RR
6/15/94 RR
4/9/97 PE
7/28/97 PE
8/26/97 PE

Assessor's Map MAY 1 1998
Book 614 Page 18
San Bernardino County

T.1S., R.8E.

590
04

T.1N., R.8E.

Parcel Map No. 13857, P.M. 167/38-39
Parcel Map No. 4050, P.M. 37/91

June 1960




S. 1/2 SE 1/4 Fractional Sec. 34, T. 1N., R. 8E., S. B. B. & M.
COMPLY WITH LOCAL SUBDIVISION OR BUILDING ORDINANCES.

THIS MAP SHOULD BE USED FOR REFERENCE PURPOSES ONLY. NO LIABILITY IS ASSUMED FOR THE ACCURACY OF THE DATA SHOWN. PARCELS MAY NOT

City of Twenty-nine Palms 614-19
Tax Rate Area
19001

16

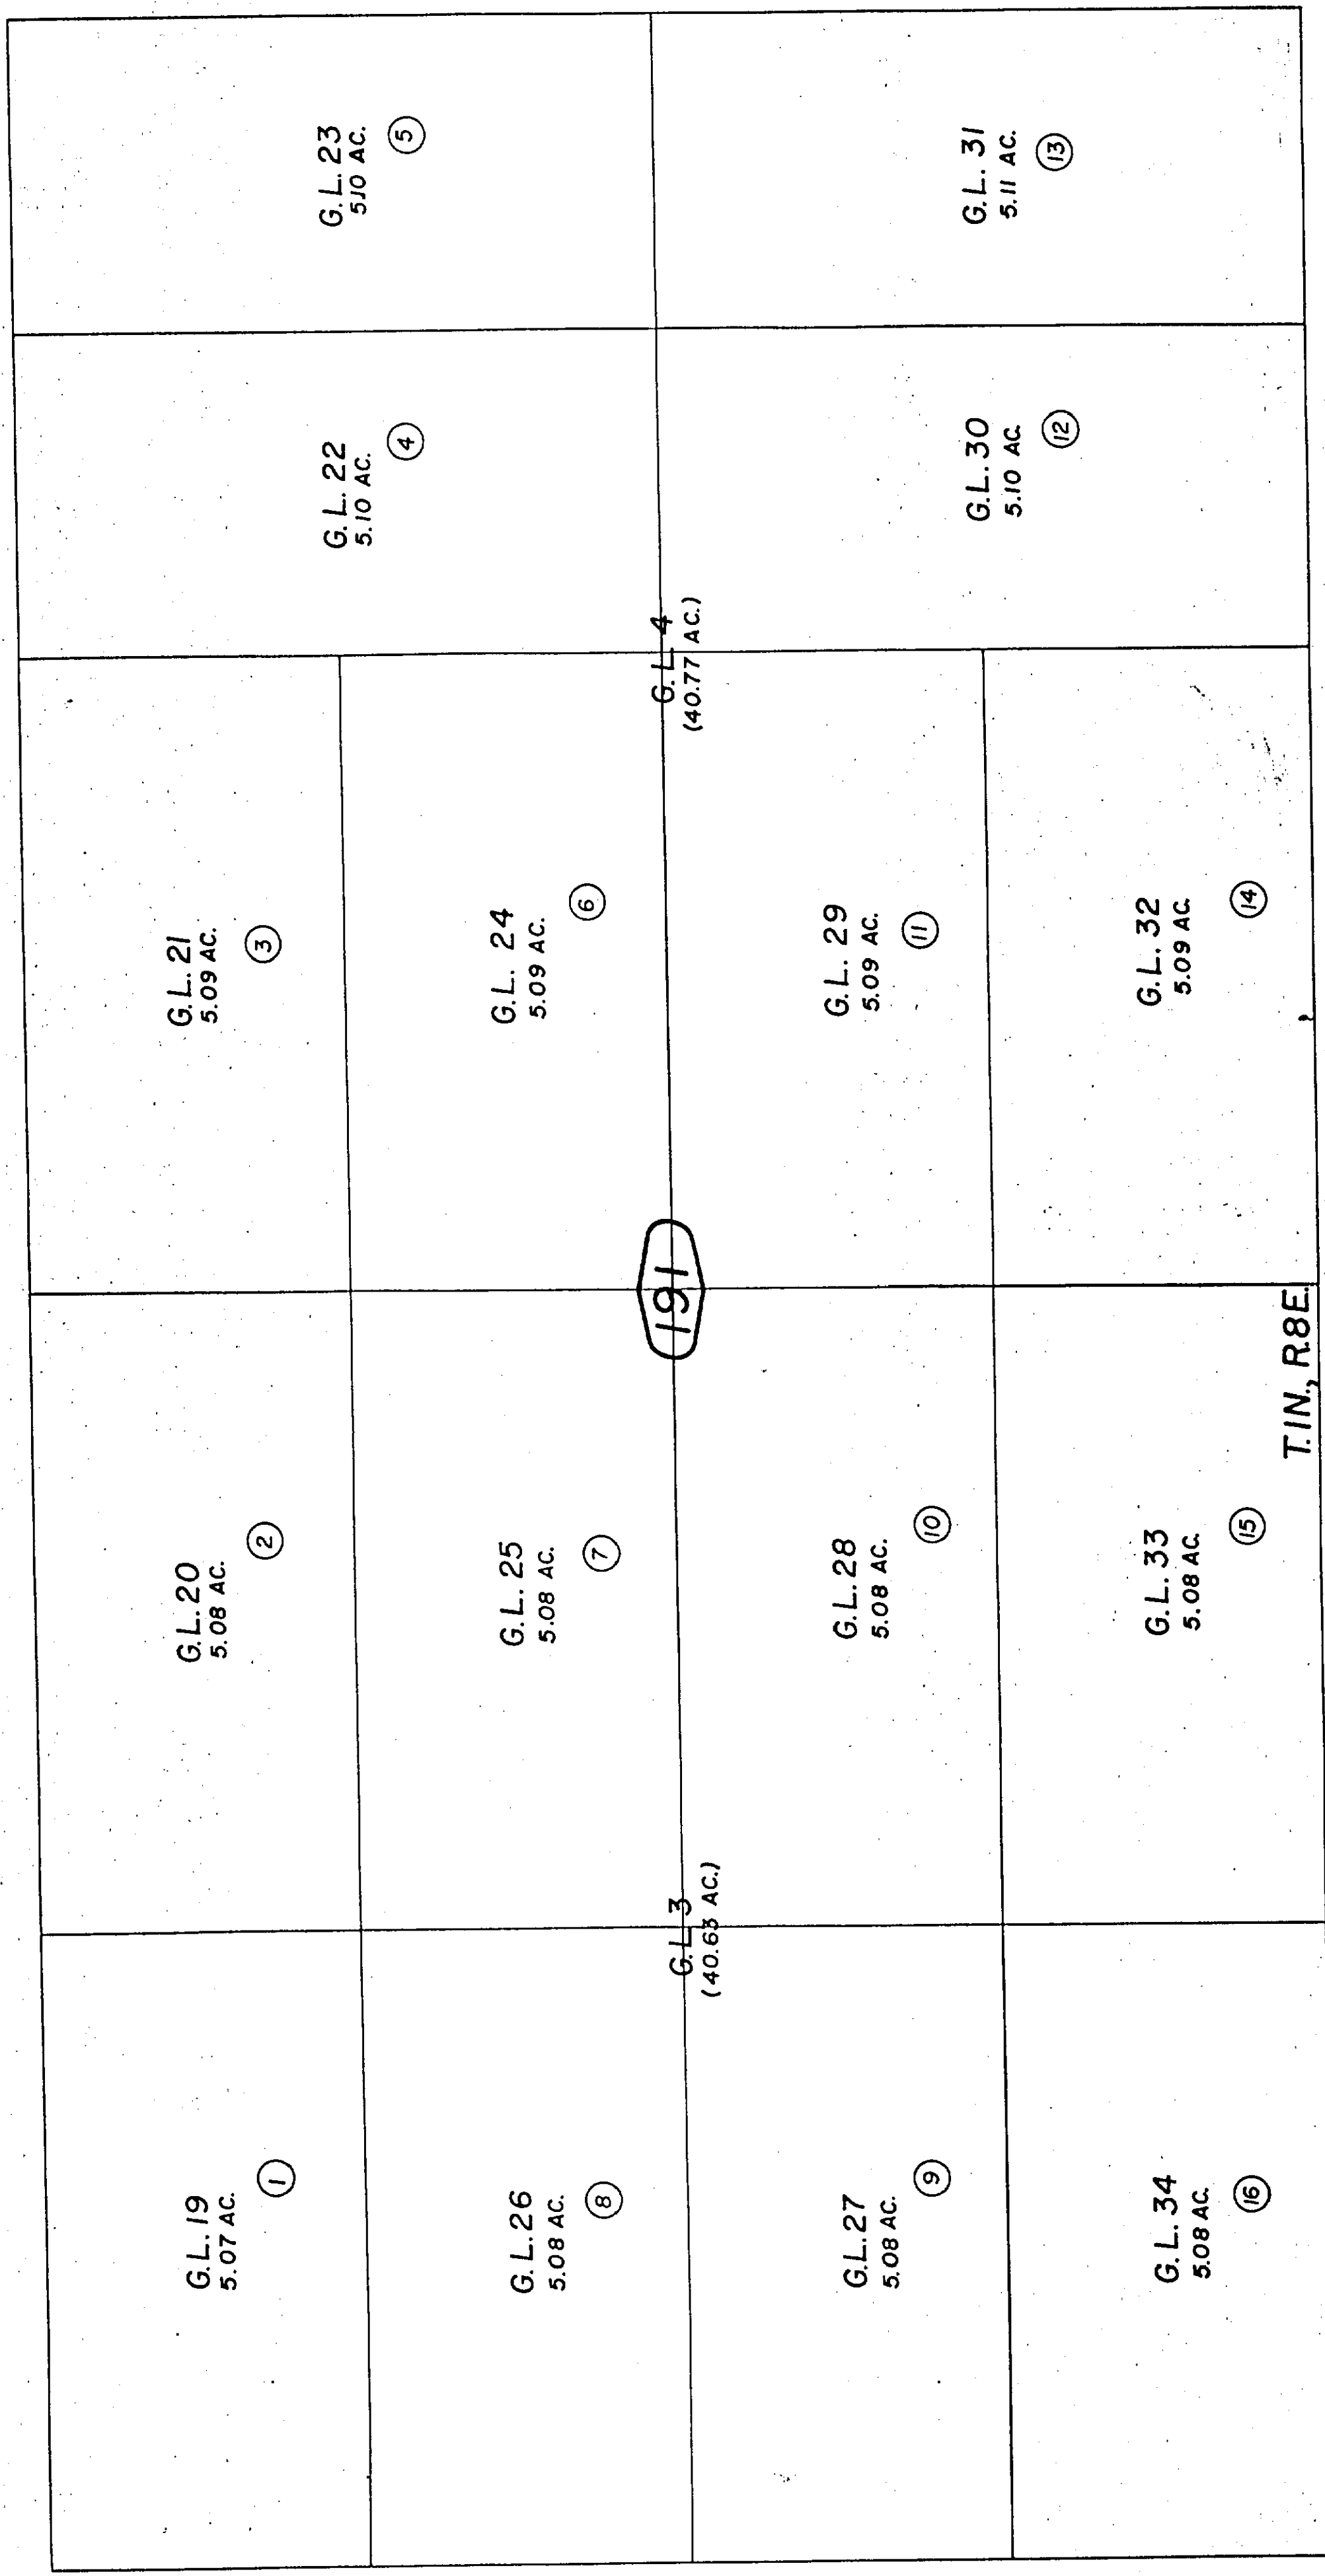

20

18

S. 1/4 COR., SEC. 34,
T. 1N., R. 8E.

T. 1N., R. 8E.

T. 1S., R. 8E.


590
04

MAY 9 1994

Assessor's Map
Book 614 Page 19
San Bernardino County

REVISED
11/8/67
6/15/94 Rf

June 1960

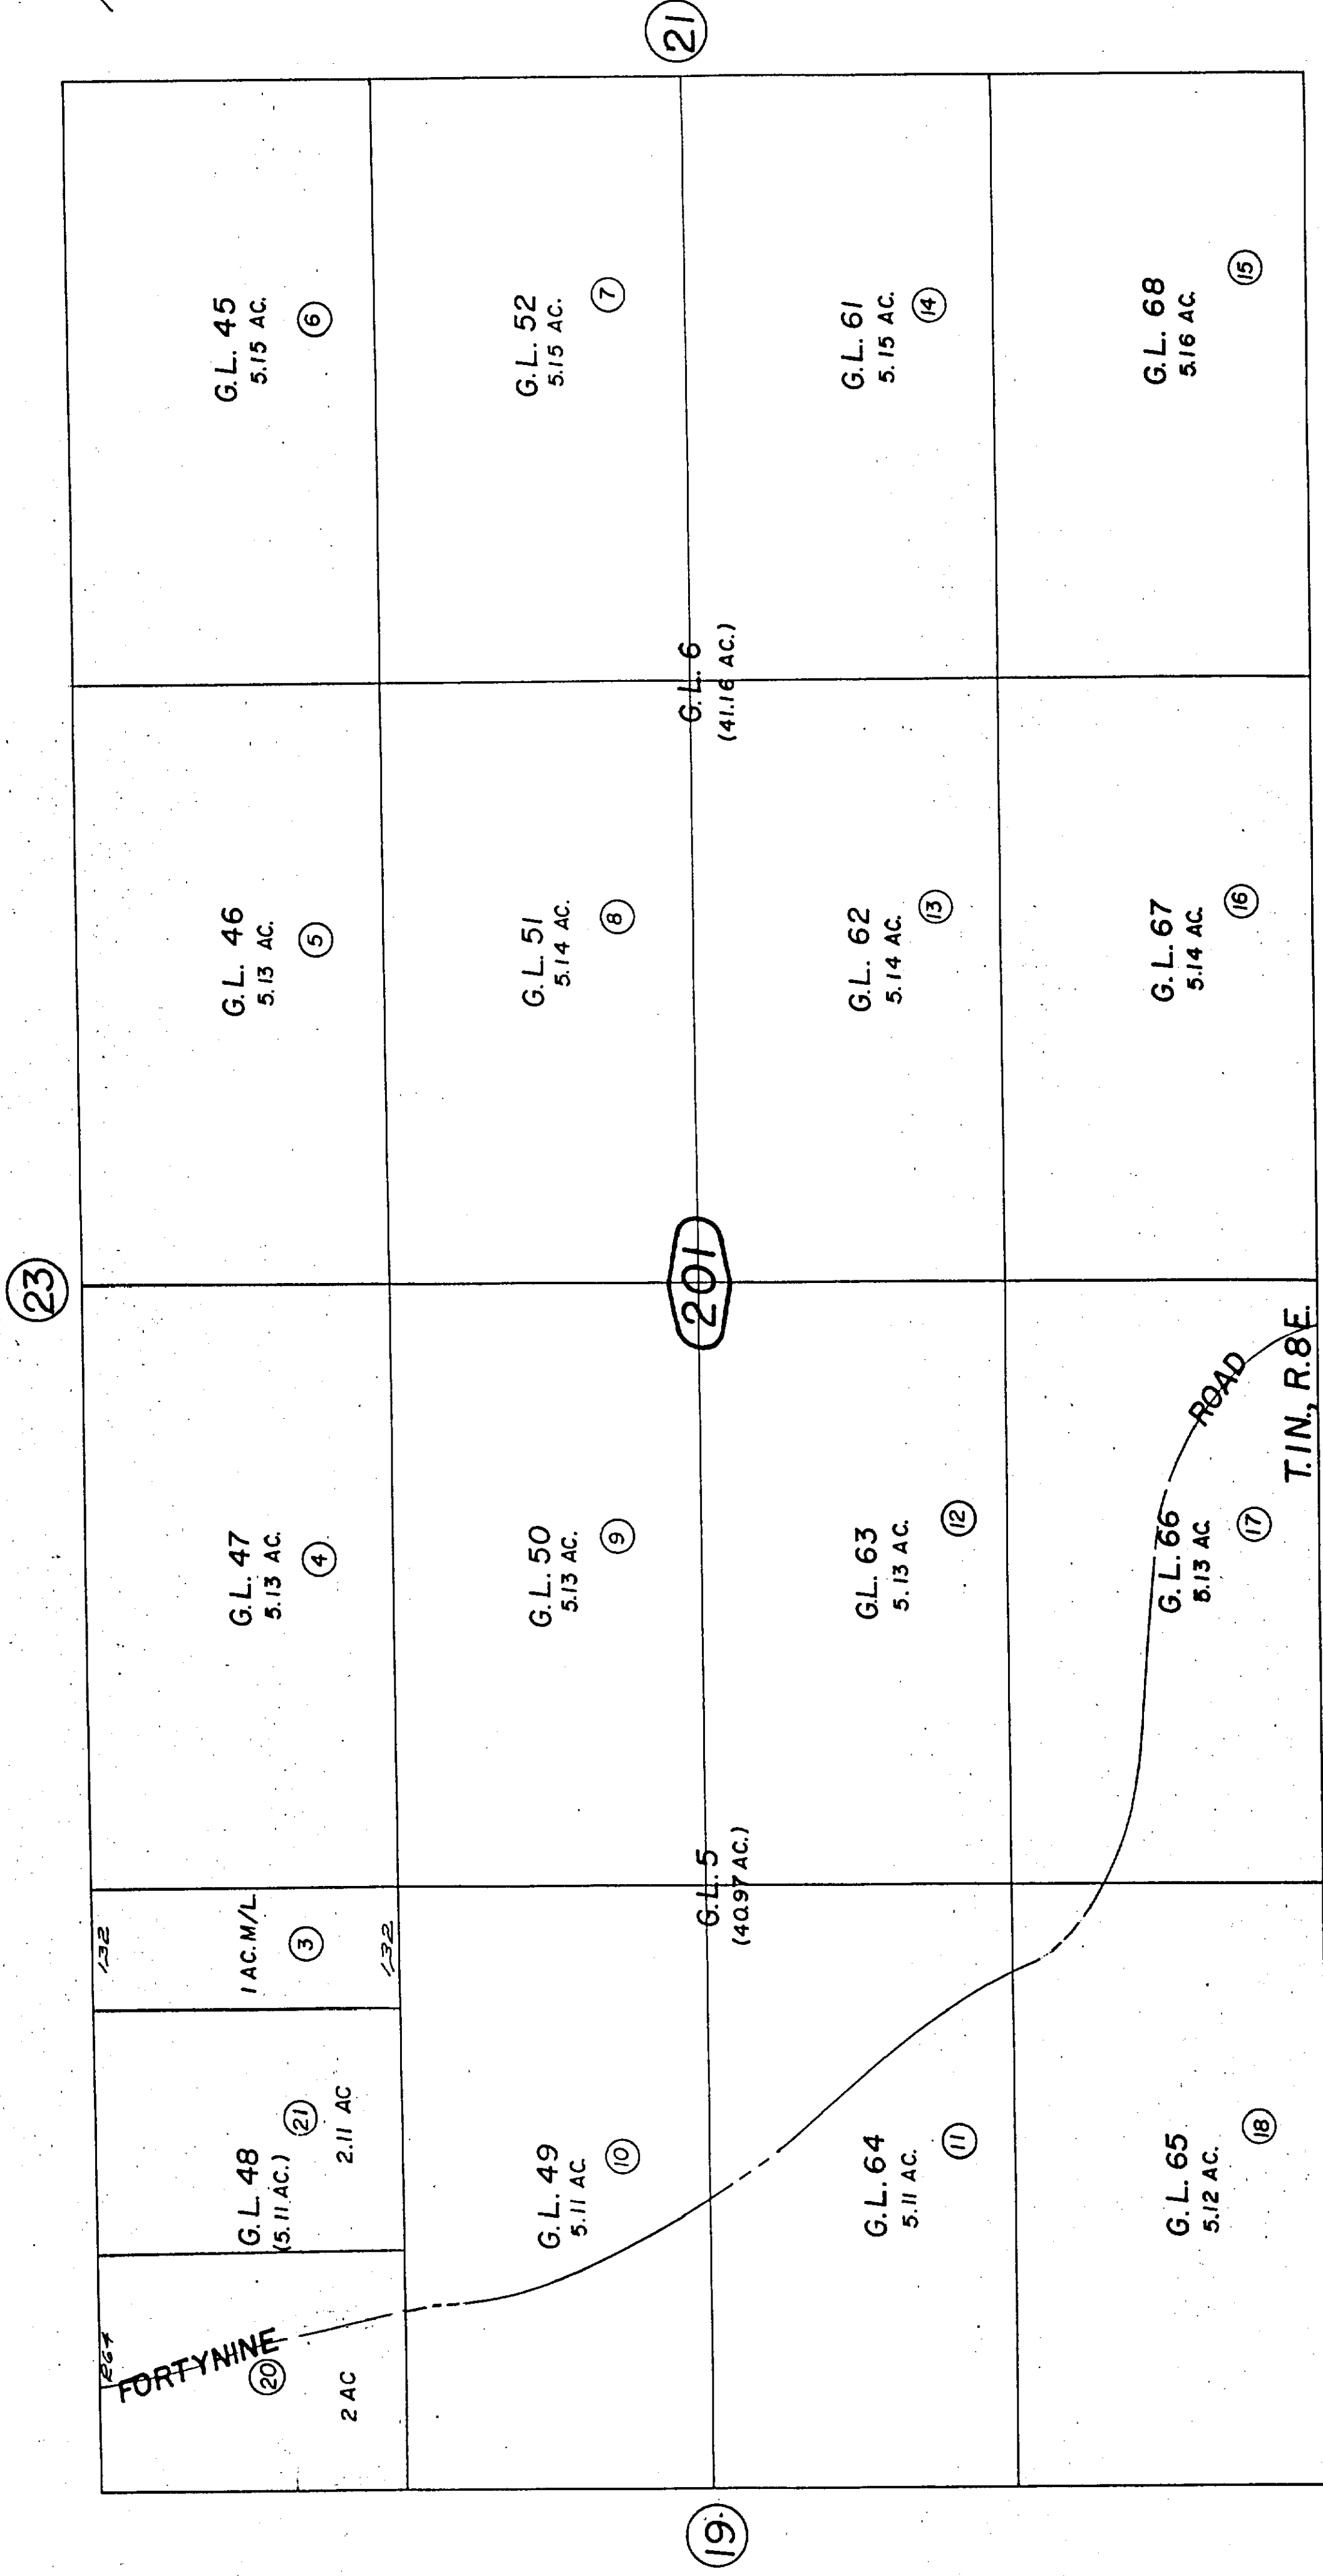

THIS MAP SHOULD BE USED FOR REFERENCE PURPOSES ONLY. NO LIABILITY
IS ASSUMED FOR THE ACCURACY OF THE DATA SHOWN. PARCELS MAY NOT
COMPLY WITH LOCAL SUBDIVISION OR BUILDING ORDINANCES.



1853

22

G.L. 44 5.18 AC. (1)	G.L. 43 5.20 AC. (2)	G.L. 42 5.19 AC. (3)	G.L. 41 5.21 AC. (4)
G.L. 53 5.18 AC. (8)	G.L. 54 5.19 AC. (7)	G.L. 55 5.19 AC. (6)	G.L. 56 5.21 AC. (5)
G.L. 60 5.18 AC. (9)	G.L. 59 5.19 AC. (10)	G.L. 58 5.20 AC. (11)	G.L. 57 5.21 AC. (12)
G.L. 69 5.17 AC. (16)	G.L. 70 5.19 AC. (15)	G.L. 71 5.20 AC. (14)	G.L. 72 5.21 AC. (13)

615
01

211

20

REVISED
11/8/67
6/15/94 RR

Assessor's Map MAY 9 1994
Book 614 Page 21
San Bernardino County

T.1S, R.8E.

590
04

T.1N., R.8E.

S.1/4 COR., SEC. 35,
T.1N., R.8E.

June 1960



City of Twentynine Palms 614-22
Tax Rate Area
19001

N.1/2, SE.1/4, Fractional Sec. 35, T.1N., R.8E., S.B.B.&M
THIS MAP SHOULD BE USED FOR REFERENCE PURPOSES ONLY. NO LIABILITY
IS ASSUMED FOR THE ACCURACY OF THE DATA SHOWN. PARCELS MAY NOT
COMPLY WITH LOCAL SUBDIVISION OR BUILDING ORDINANCES.

SEC. 35
(650.58 AC.)

SEC. 24			
G.L. 12 (5.18 AC.) 5 AC. M/L. (1)	G.L. 11 5.20 AC. (19)	G.L. 10 5.21 AC.	G.L. 9 5.22 AC. (4)
G.L. 21 5.18 AC. (8)	G.L. 22 5.20 AC. (7)	G.L. 23 5.21 AC. (6)	G.L. 24 5.22 AC. (5)
G.L. 28 5.19 AC. (9)	G.L. 27 5.20 AC. (10)	G.L. 26 5.20 AC. (11)	G.L. 25 5.21 AC. (12)
G.L. 37 5.19 AC. (6)	G.L. 38 5.20 AC. (15)	G.L. 39 5.20 AC. (14)	G.L. 40 (5.21 AC) 2.60 AC. M/L (17)

615
01

REVISED
11/8/67
6/15/94 RR
2/14/95 RM

MAR 10 1995
Assessor's Map
Book 614 Page 22
San Bernardino County

June 1960




N.1/2, SW 1/4 Fractional Sec. 35, T.1N., R.8E., S.B.B. & M.
COMPLY WITH LOCAL SUBDIVISION OR BUILDING ORDINANCES.
THIS MAP SHOULD BE USED FOR REFERENCE PURPOSES ONLY. NO LIABILITY
IS ASSUMED FOR THE ACCURACY OF THE DATA SHOWN. PARCELS MAY NOT

City of Twentynine Palms 614-23
Tax Rate Area
1900

SEC. 35
1/2 200'
(650.58 AC.)

24

FORTY-NINE

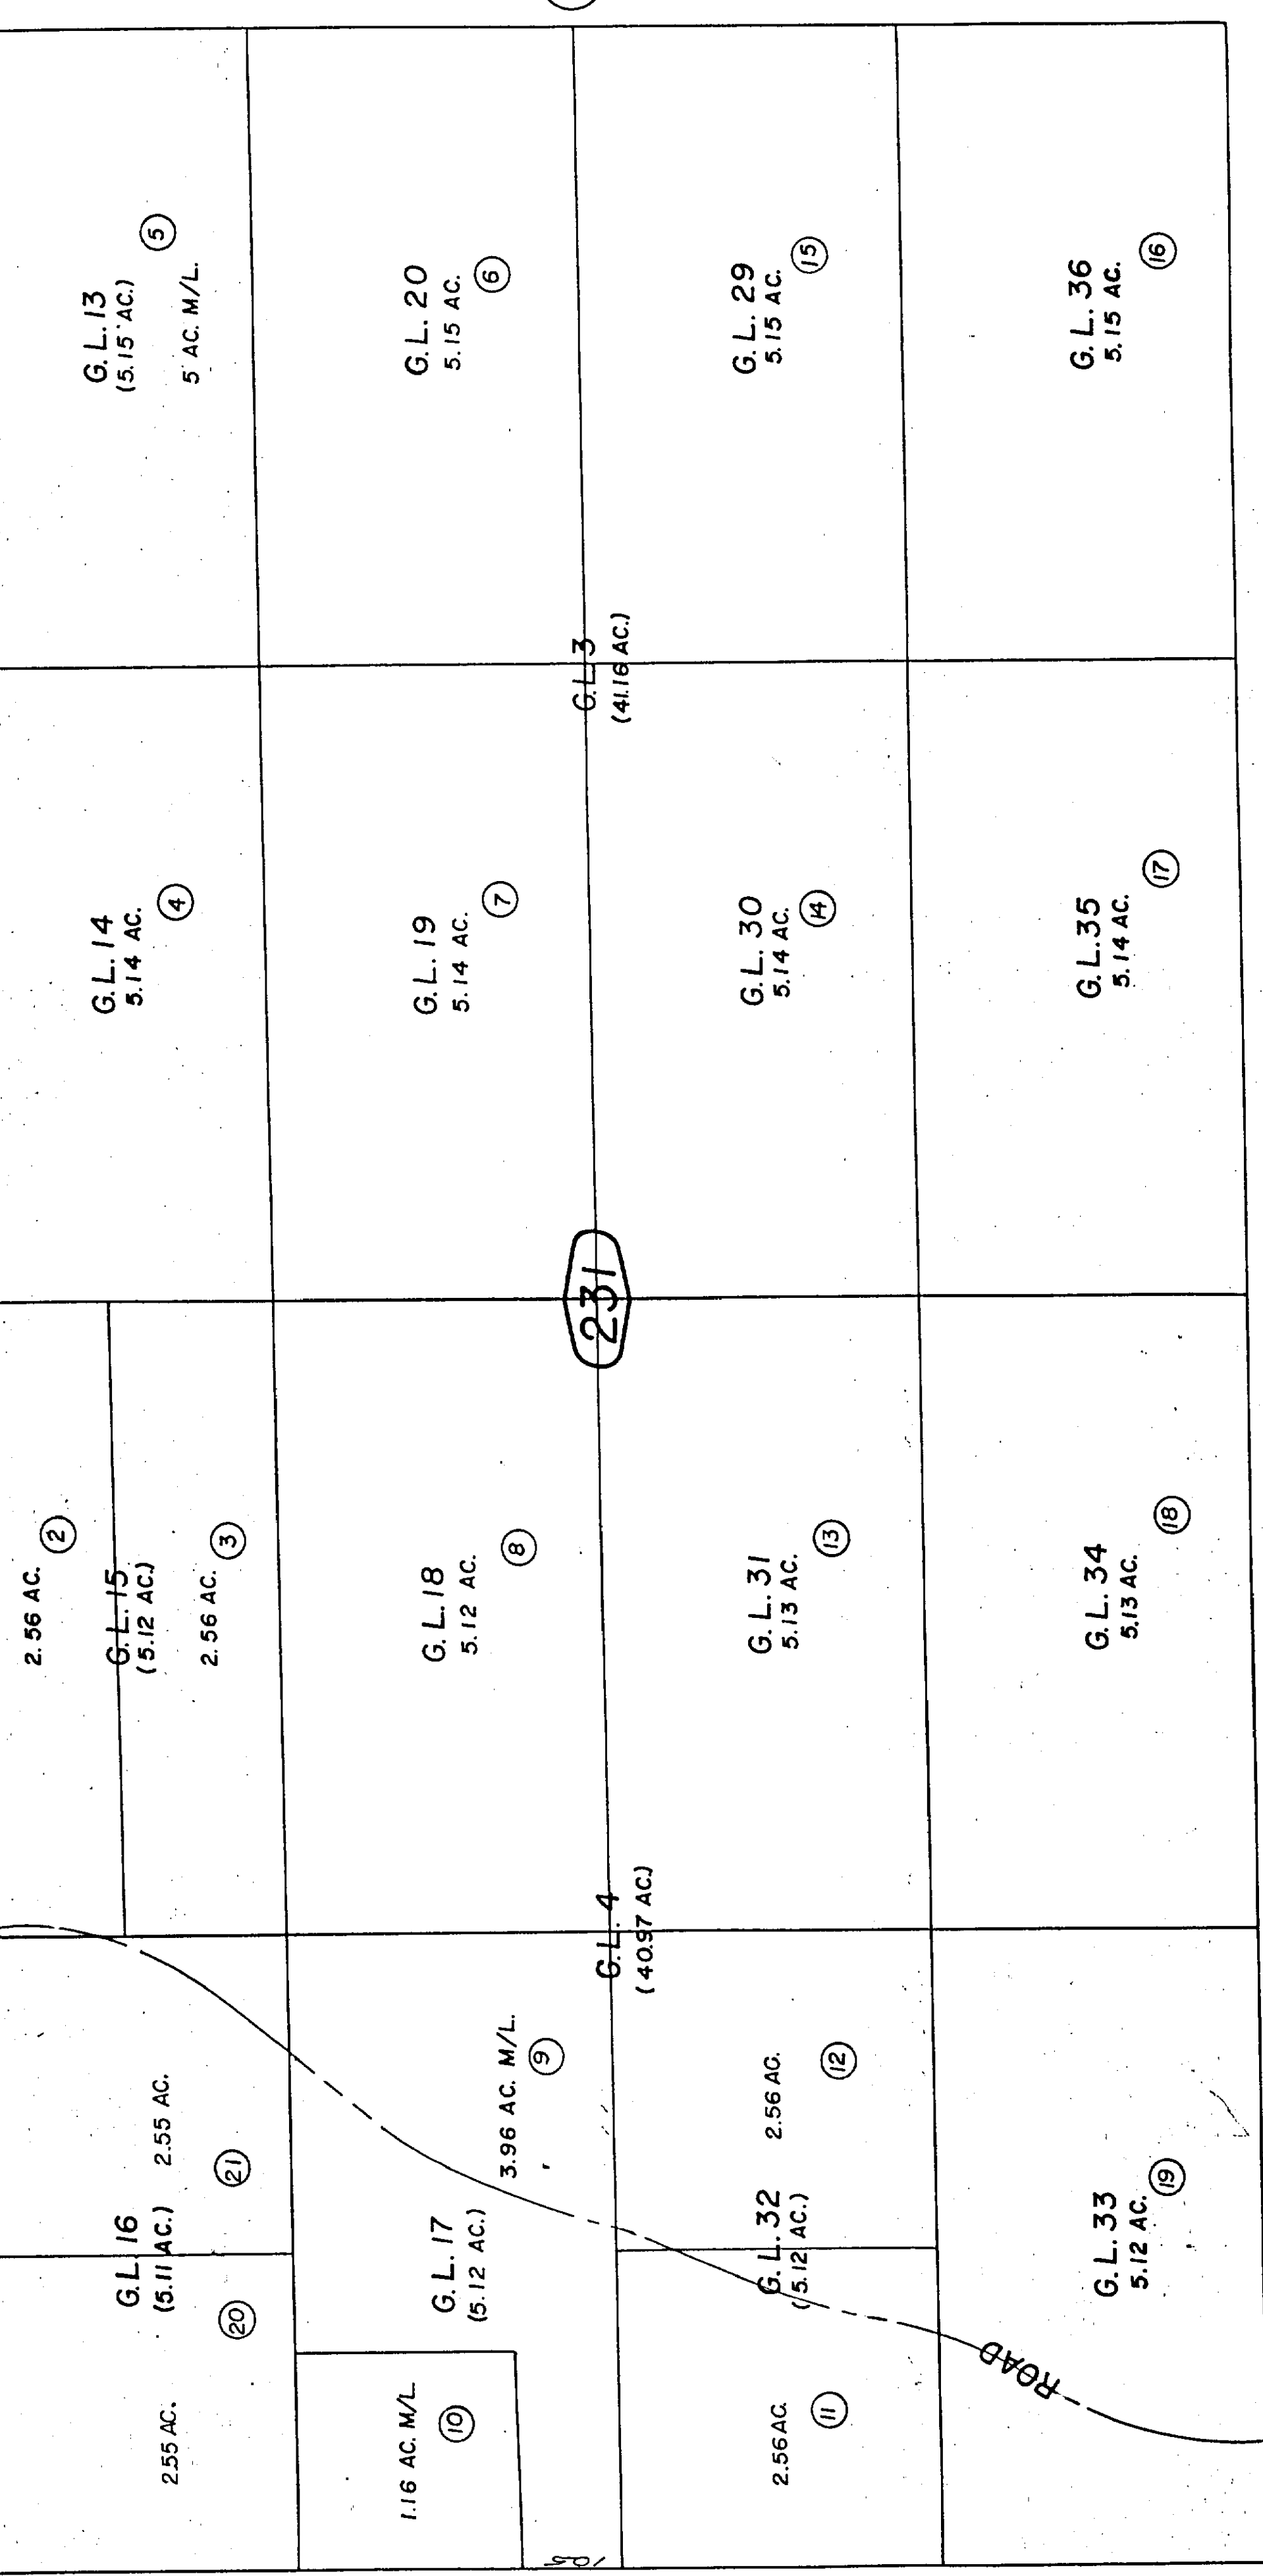

22

231

20


REVISED
11/8/67
6/15/94

Assessor's Map 9 1994
Book 614 Page 23
San Bernardino County

June 1960

THIS MAP SHOULD BE USED FOR REFERENCE PURPOSES ONLY. NO LIABILITY
IS ASSUMED FOR THE ACCURACY OF THE INFORMATION HEREON. THE MAP
COMPLY WITH LOCAL SUBDIVISION OR BUILDING ORDINANCES.

City of Twentynine Palms 614-24
Tax Rate Area
19001

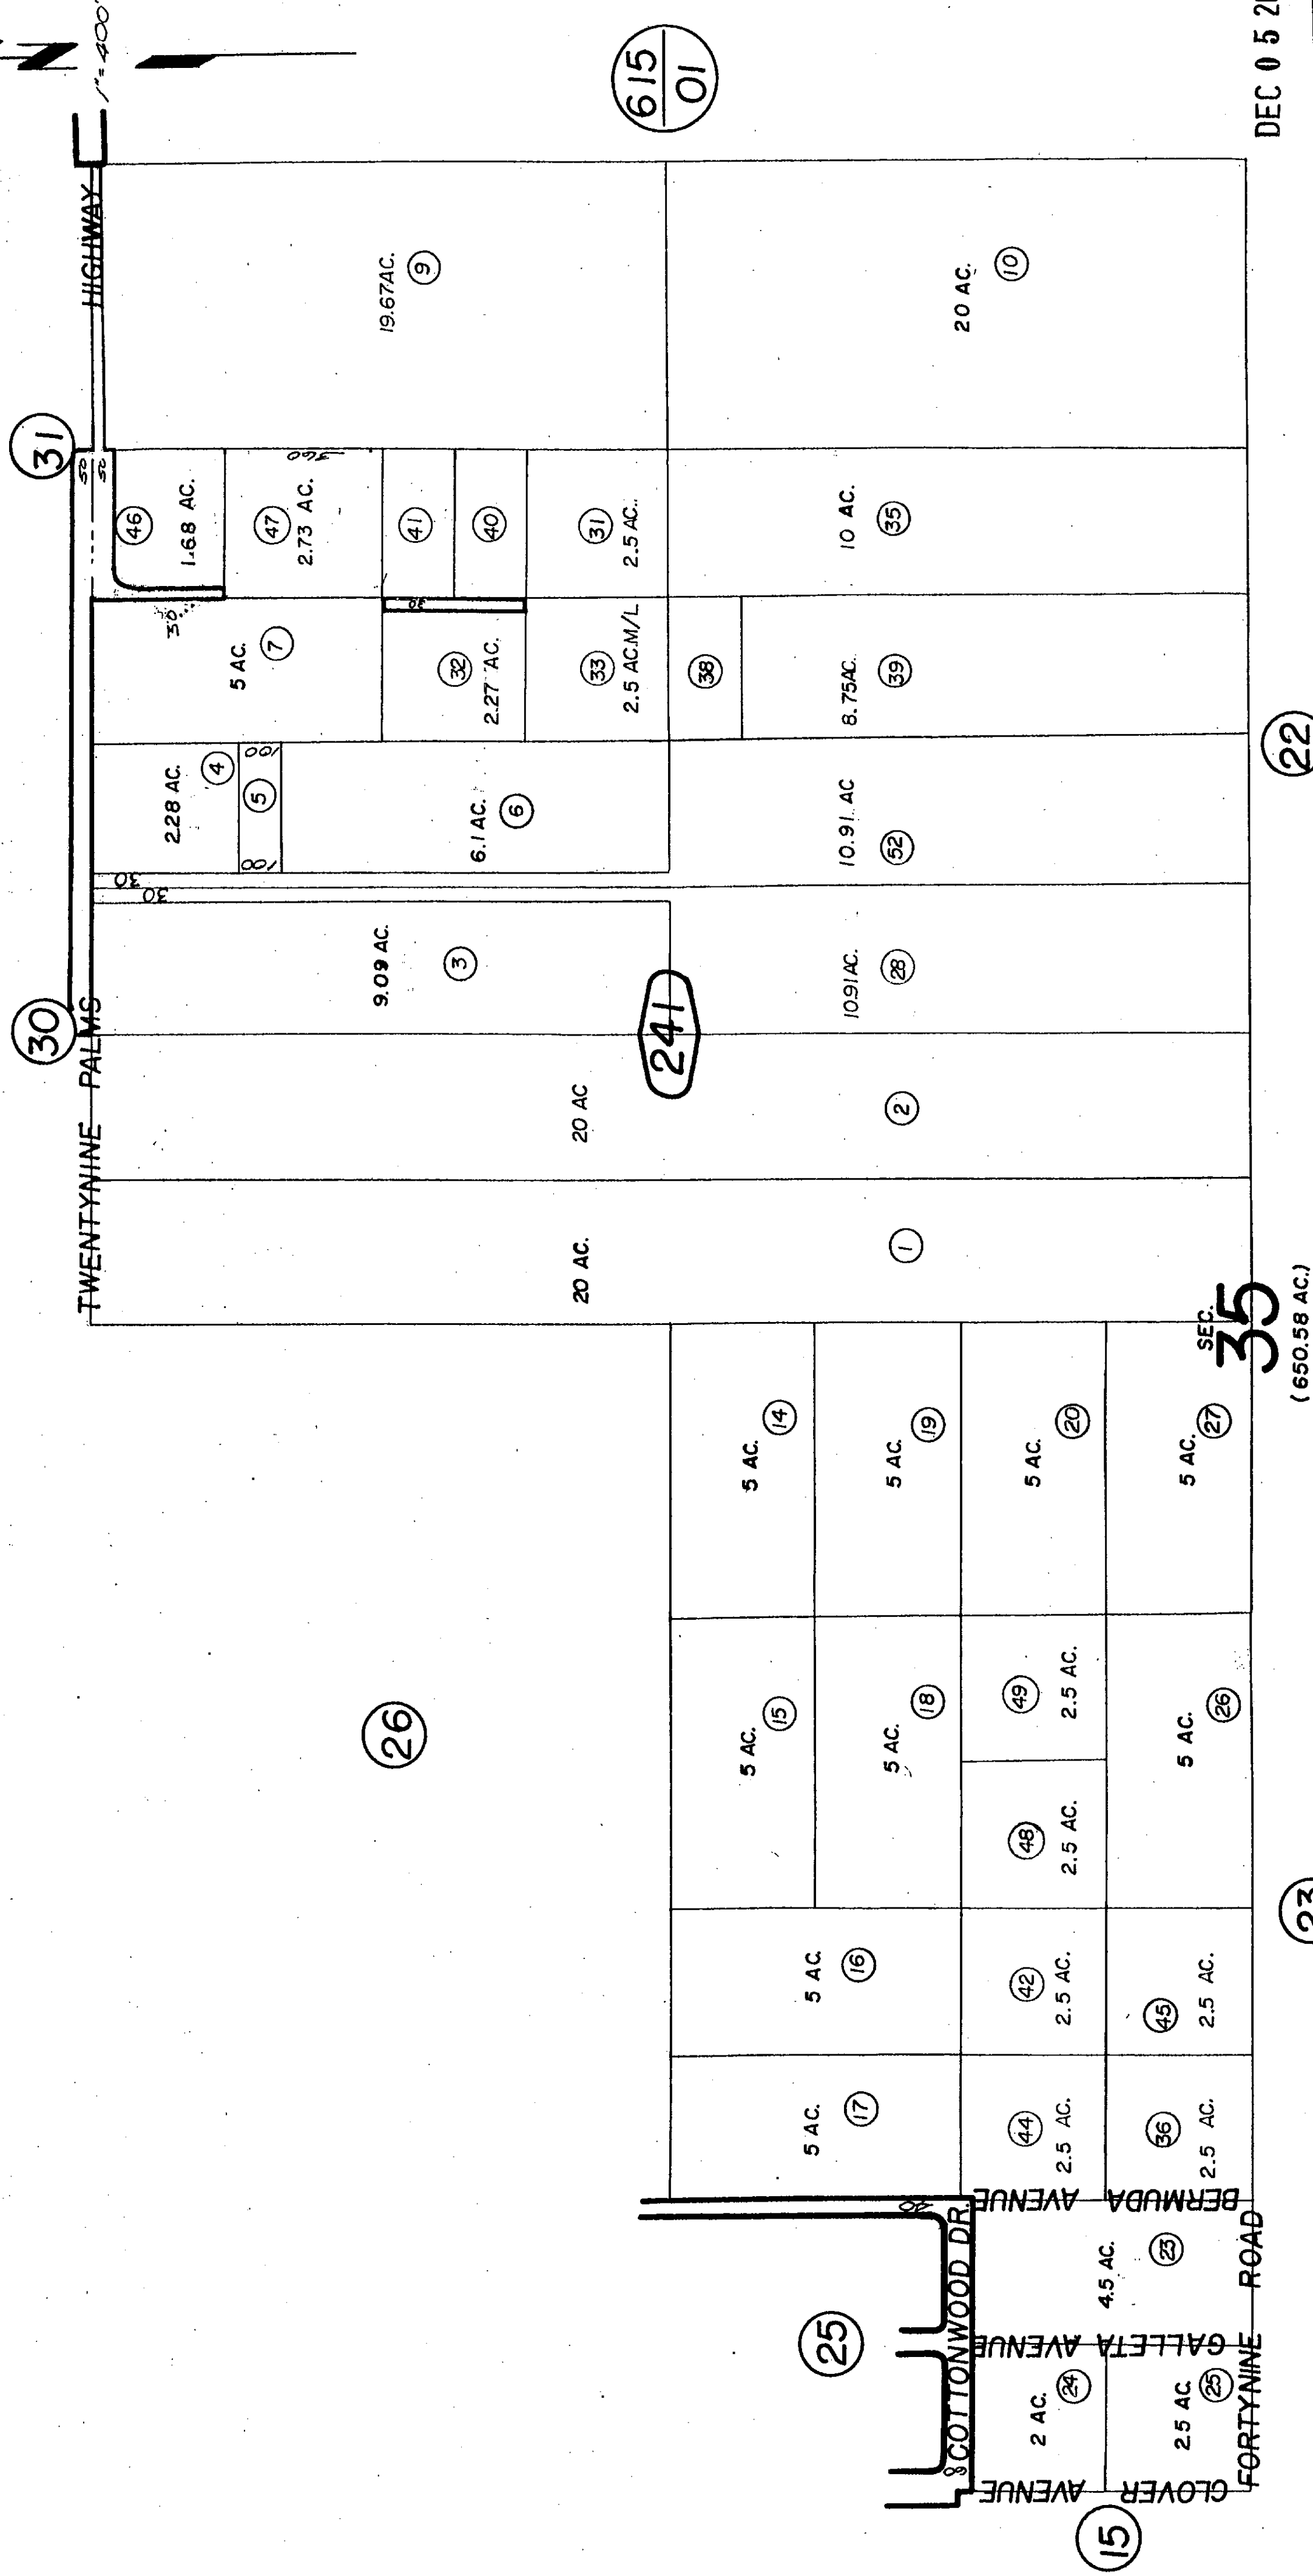

DEC 05 2003

REVISED
2/21/95 CC
5/31/01 LH
10/22/03 GW
4/15/91 AGS
12/2/91 R
6/15/94 RR

Assessor's Map
Book 614 Page 24
San Bernardino County

June 1960




Por. Tract No. 4953

THIS MAP SHOULD BE USED FOR REFERENCE PURPOSES ONLY. NO LIABILITY IS ASSUMED FOR THE ACCURACY OF THE DATA SHOWN. PARCELS MAY NOT COMPLY WITH LOCAL SUBDIVISION OR BUILDING ORDINANCES.

City of Twentynine Palms 614-25
Tax Rate Area
10061
19001

26

24

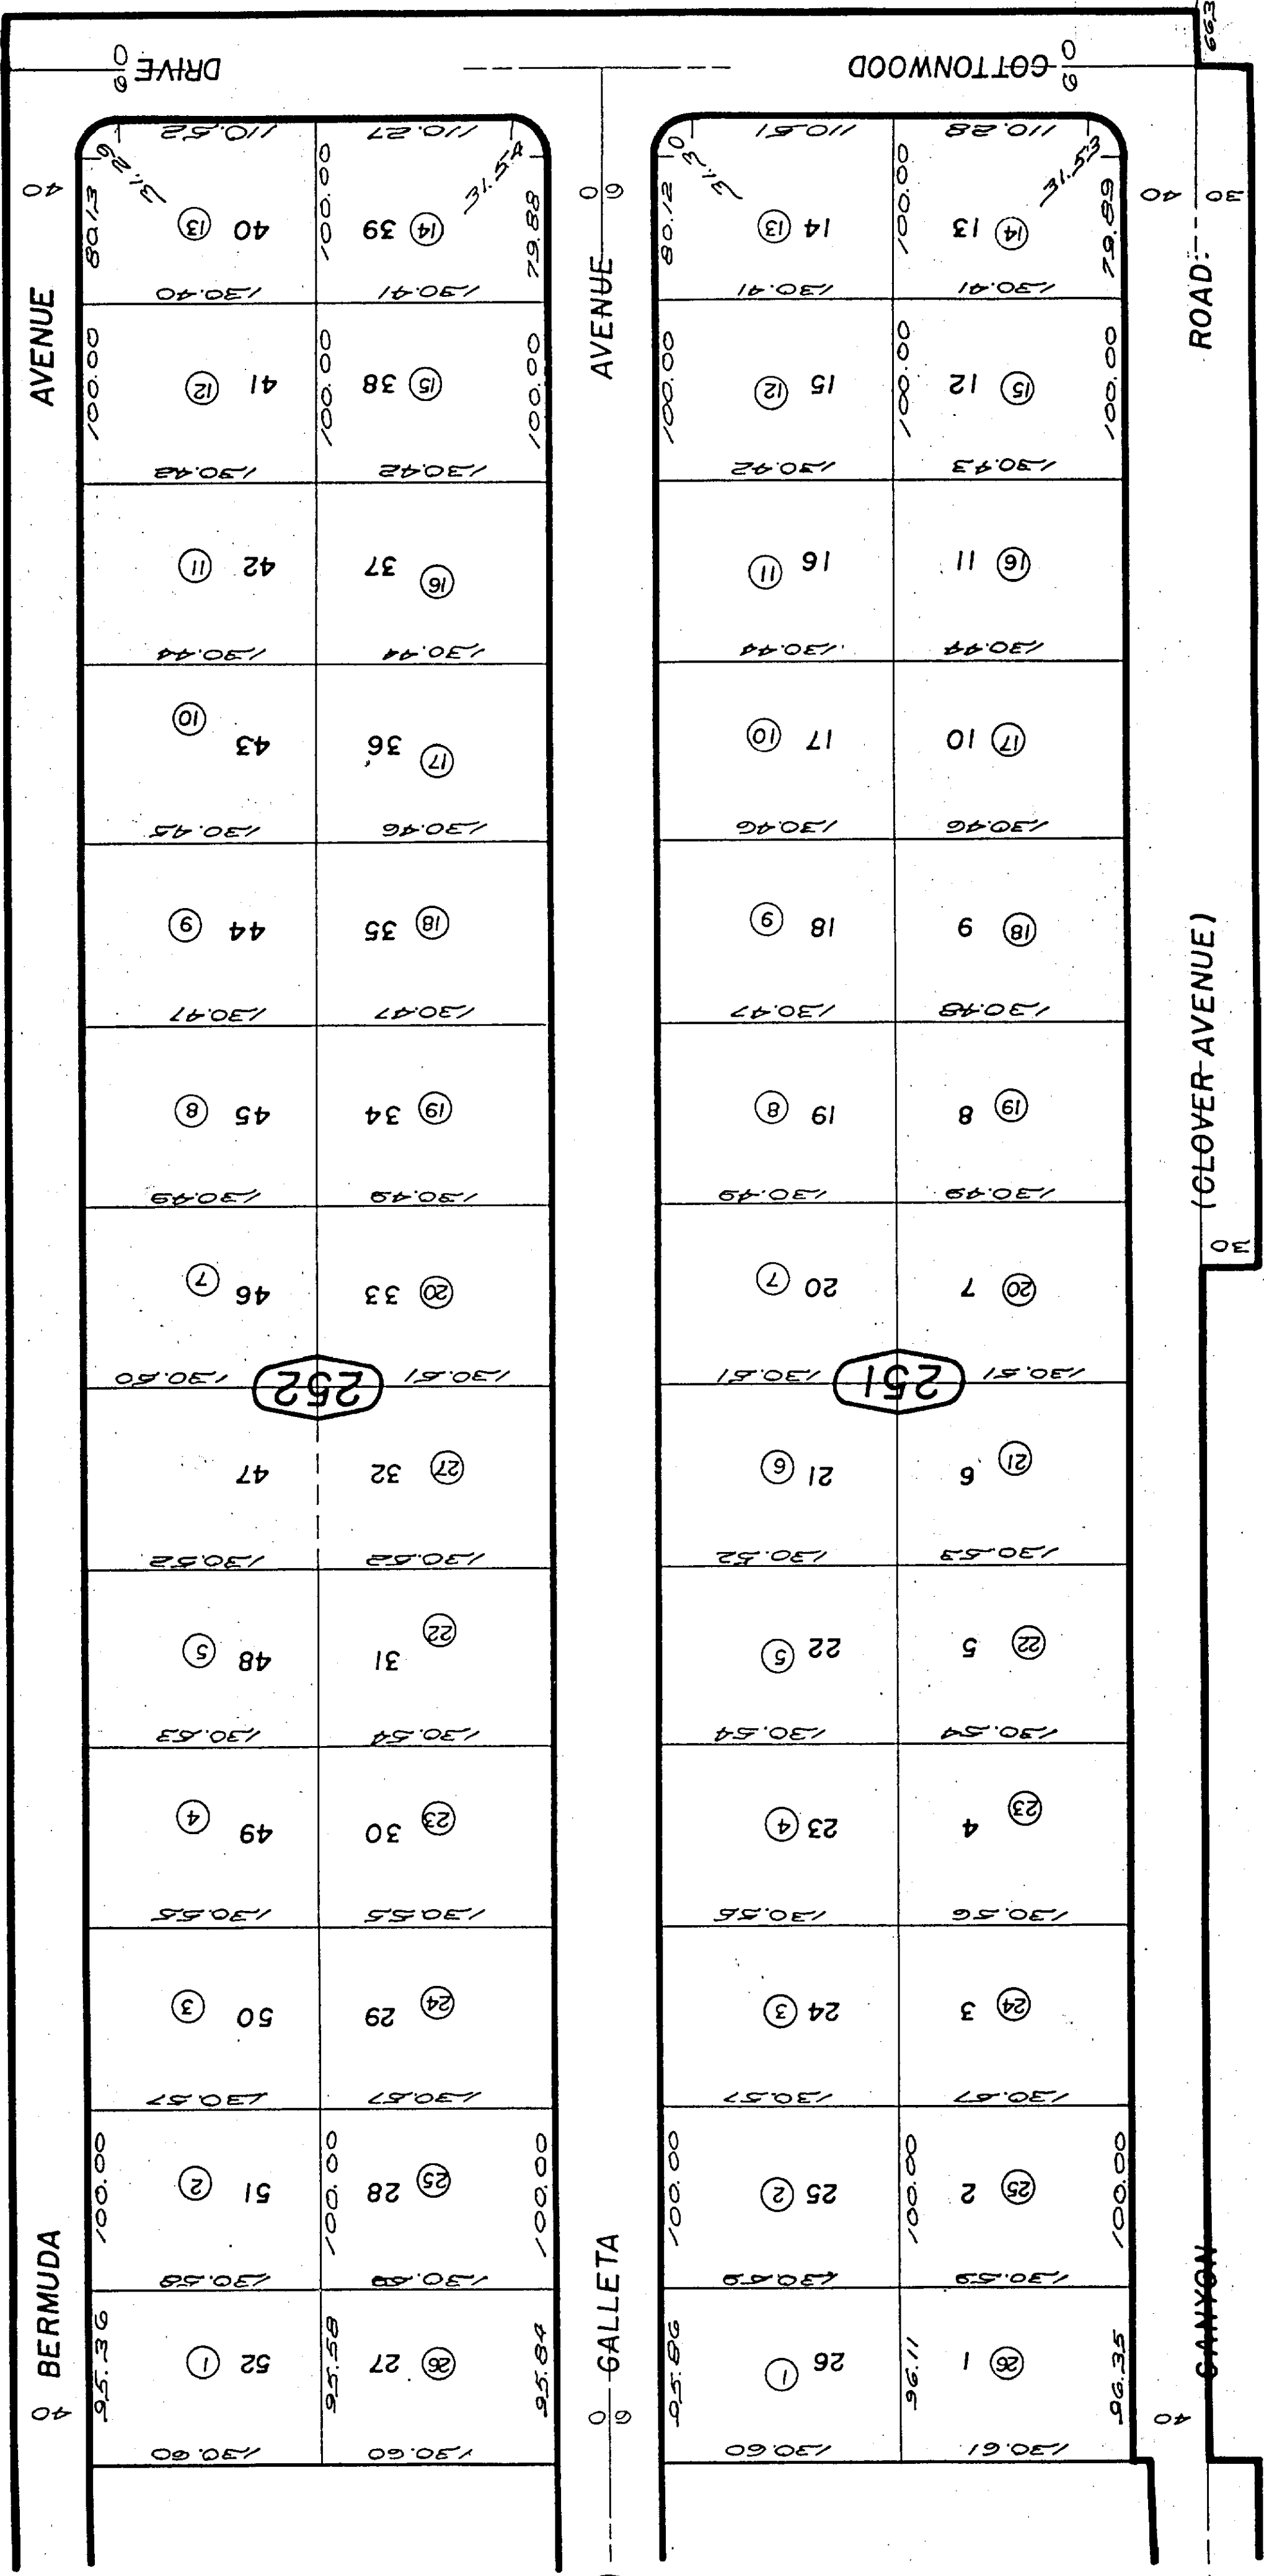

24

26

W.1/4 COR., SEC. 35,
T.1N., R.8E.

REVISED
11/8/67
10/1/84
6/15/94 R


Assessor's Map MAY 9 1994
Book 614 Page 25
San Bernardino County

June 1960



Por. N.1/2 NW 1/4 Sec. 35, T.1N., R.8 E.
THIS MAP SHOULD BE USED FOR REFERENCE PURPOSES ONLY. NO LIABILITY
IS ASSUMED FOR THE ACCURACY OF THE DATA SHOWN OR PARCELS MAY NOT
BE IDENTICAL TO THE RECORDS OF THE COUNTY CLERK'S OFFICE.

City of Twentynine Palms 614 - 26
Tax Rate Area
19001

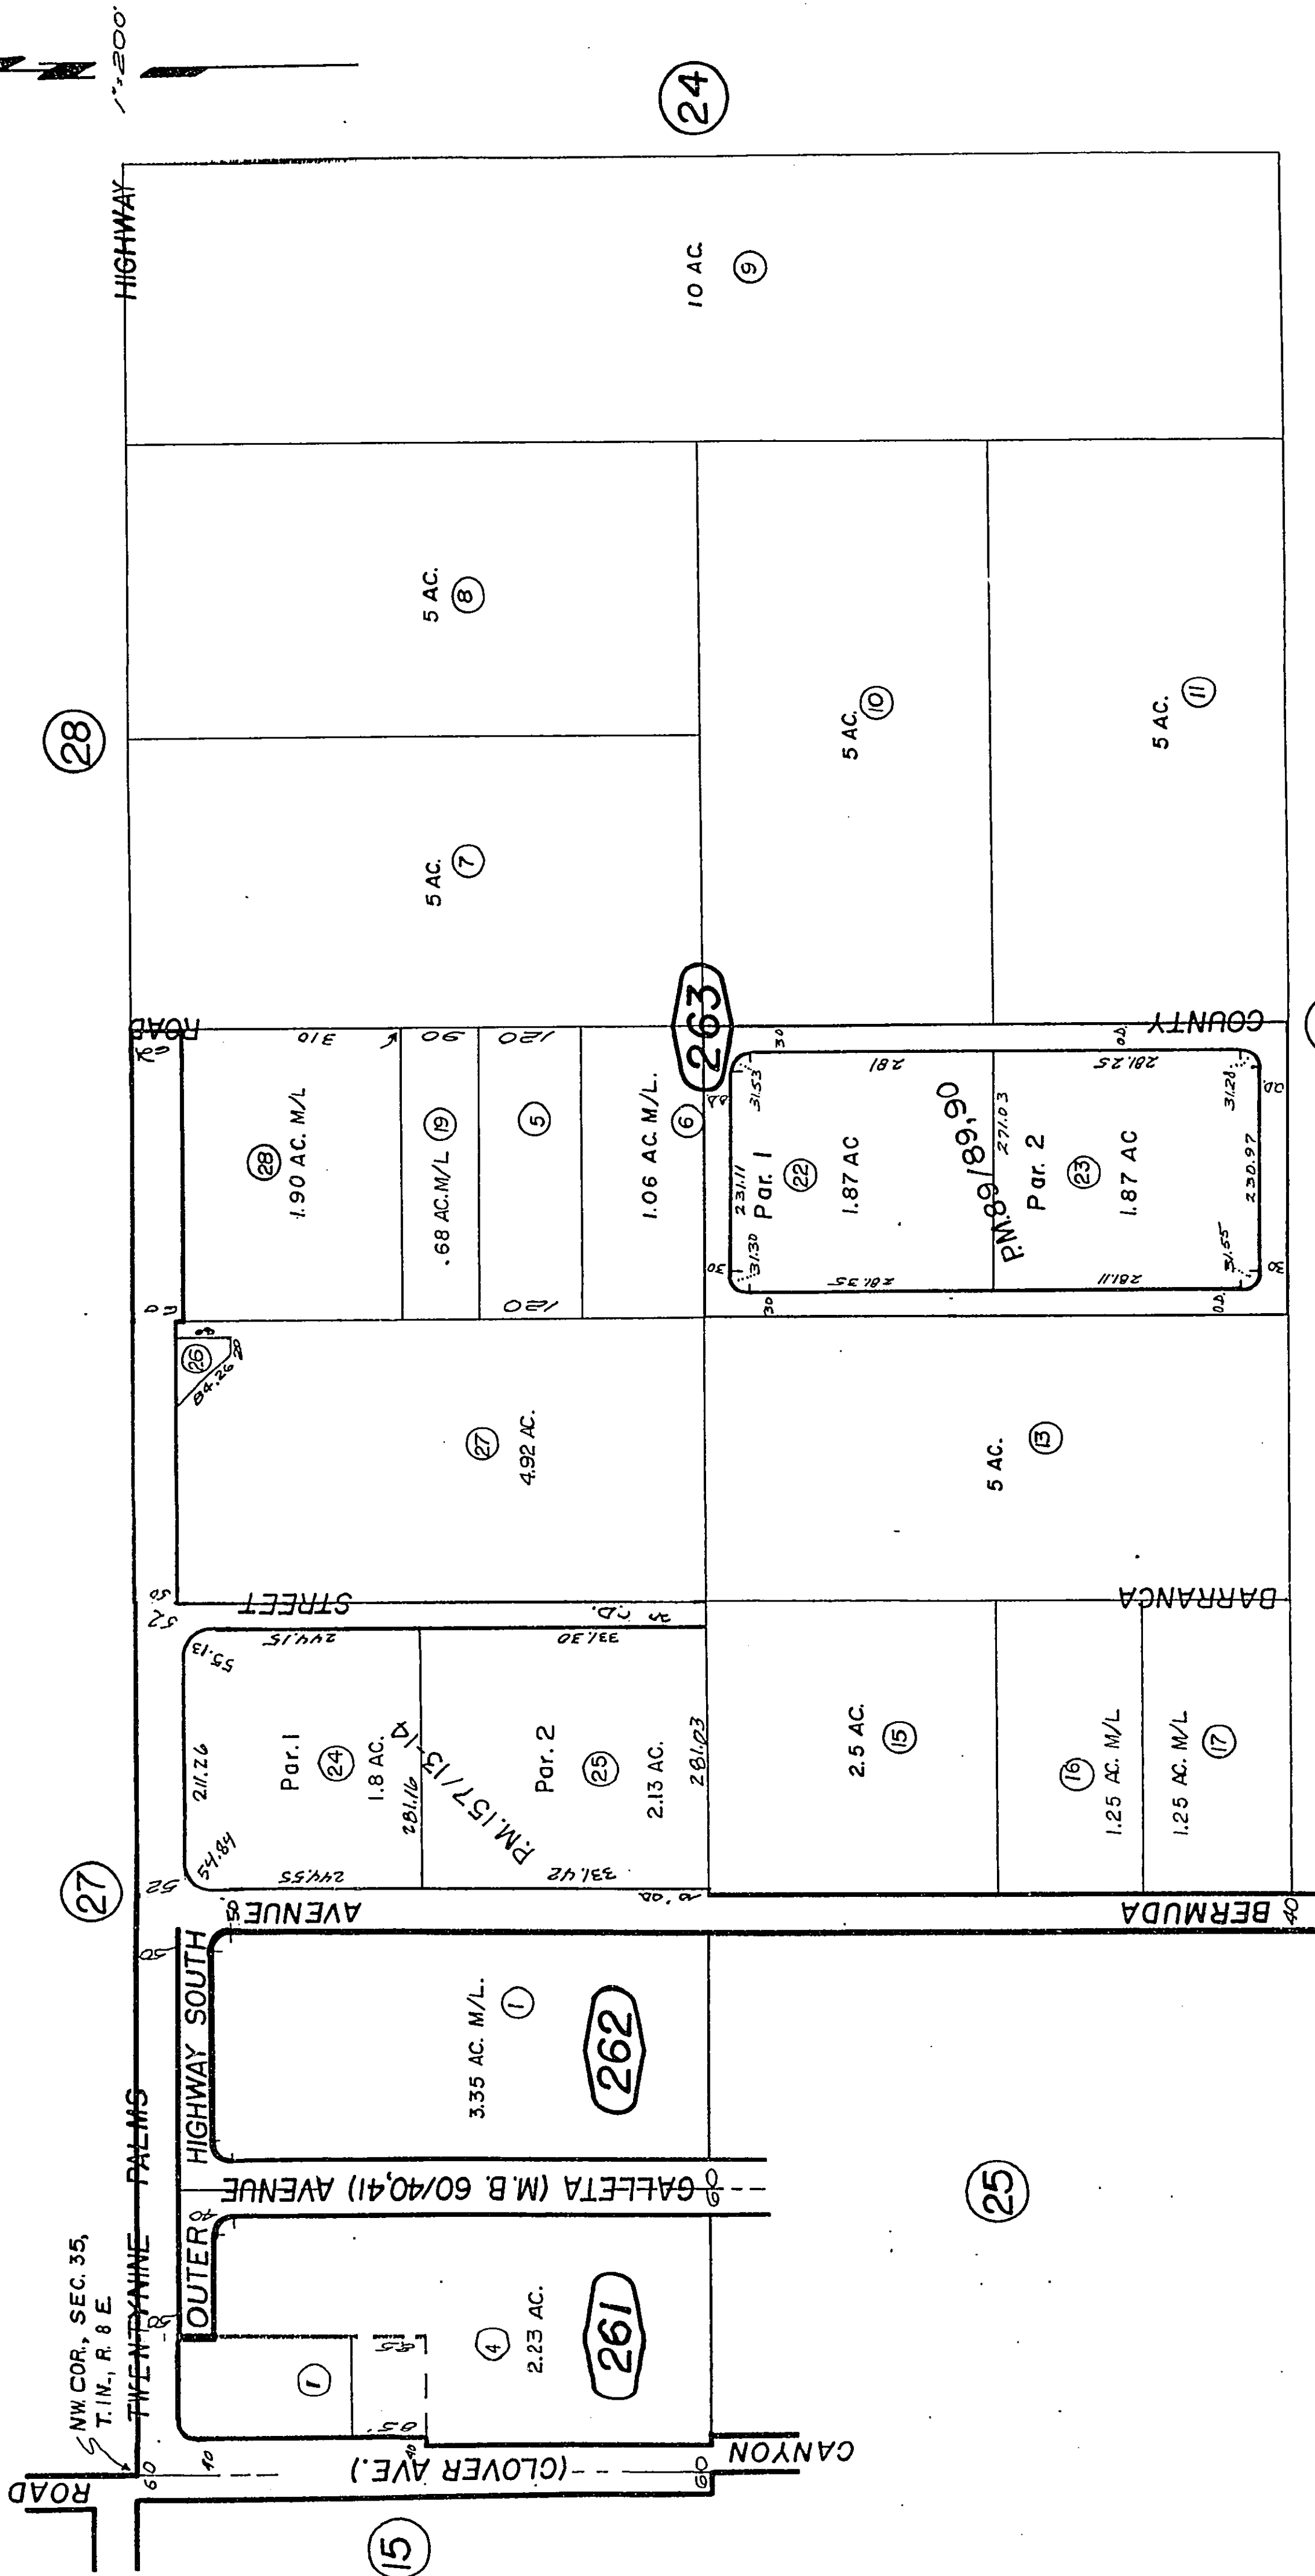

SEP 0 3 1999

Parcel Map No. 13051, P.M. 157/13-14
Parcel Map No. 8562, P.M. 89/89,90

June 1960


24

Assessor's Map SEP 0 3 1999
Book 614 Page 26
San Bernardino County

REVISED
4/23/91 GP
9/8/93 AOS
6/15/94 RR
5/14/97 CC
8/5/99 KD

THIS MAP SHOULD BE USED FOR REFERENCE PURPOSES ONLY. NO LIABILITY
IS ASSUMED FOR THE ACCURACY OF THE DATA SHOWN. PARCELS MAY NOT
COMPLY WITH LOCAL SUBDIVISION OR BUILDING ORDINANCES.

W. 2 SW. 1/4 Sec. 26, T. 1 N., R. 8 E., S. B. B. & M.

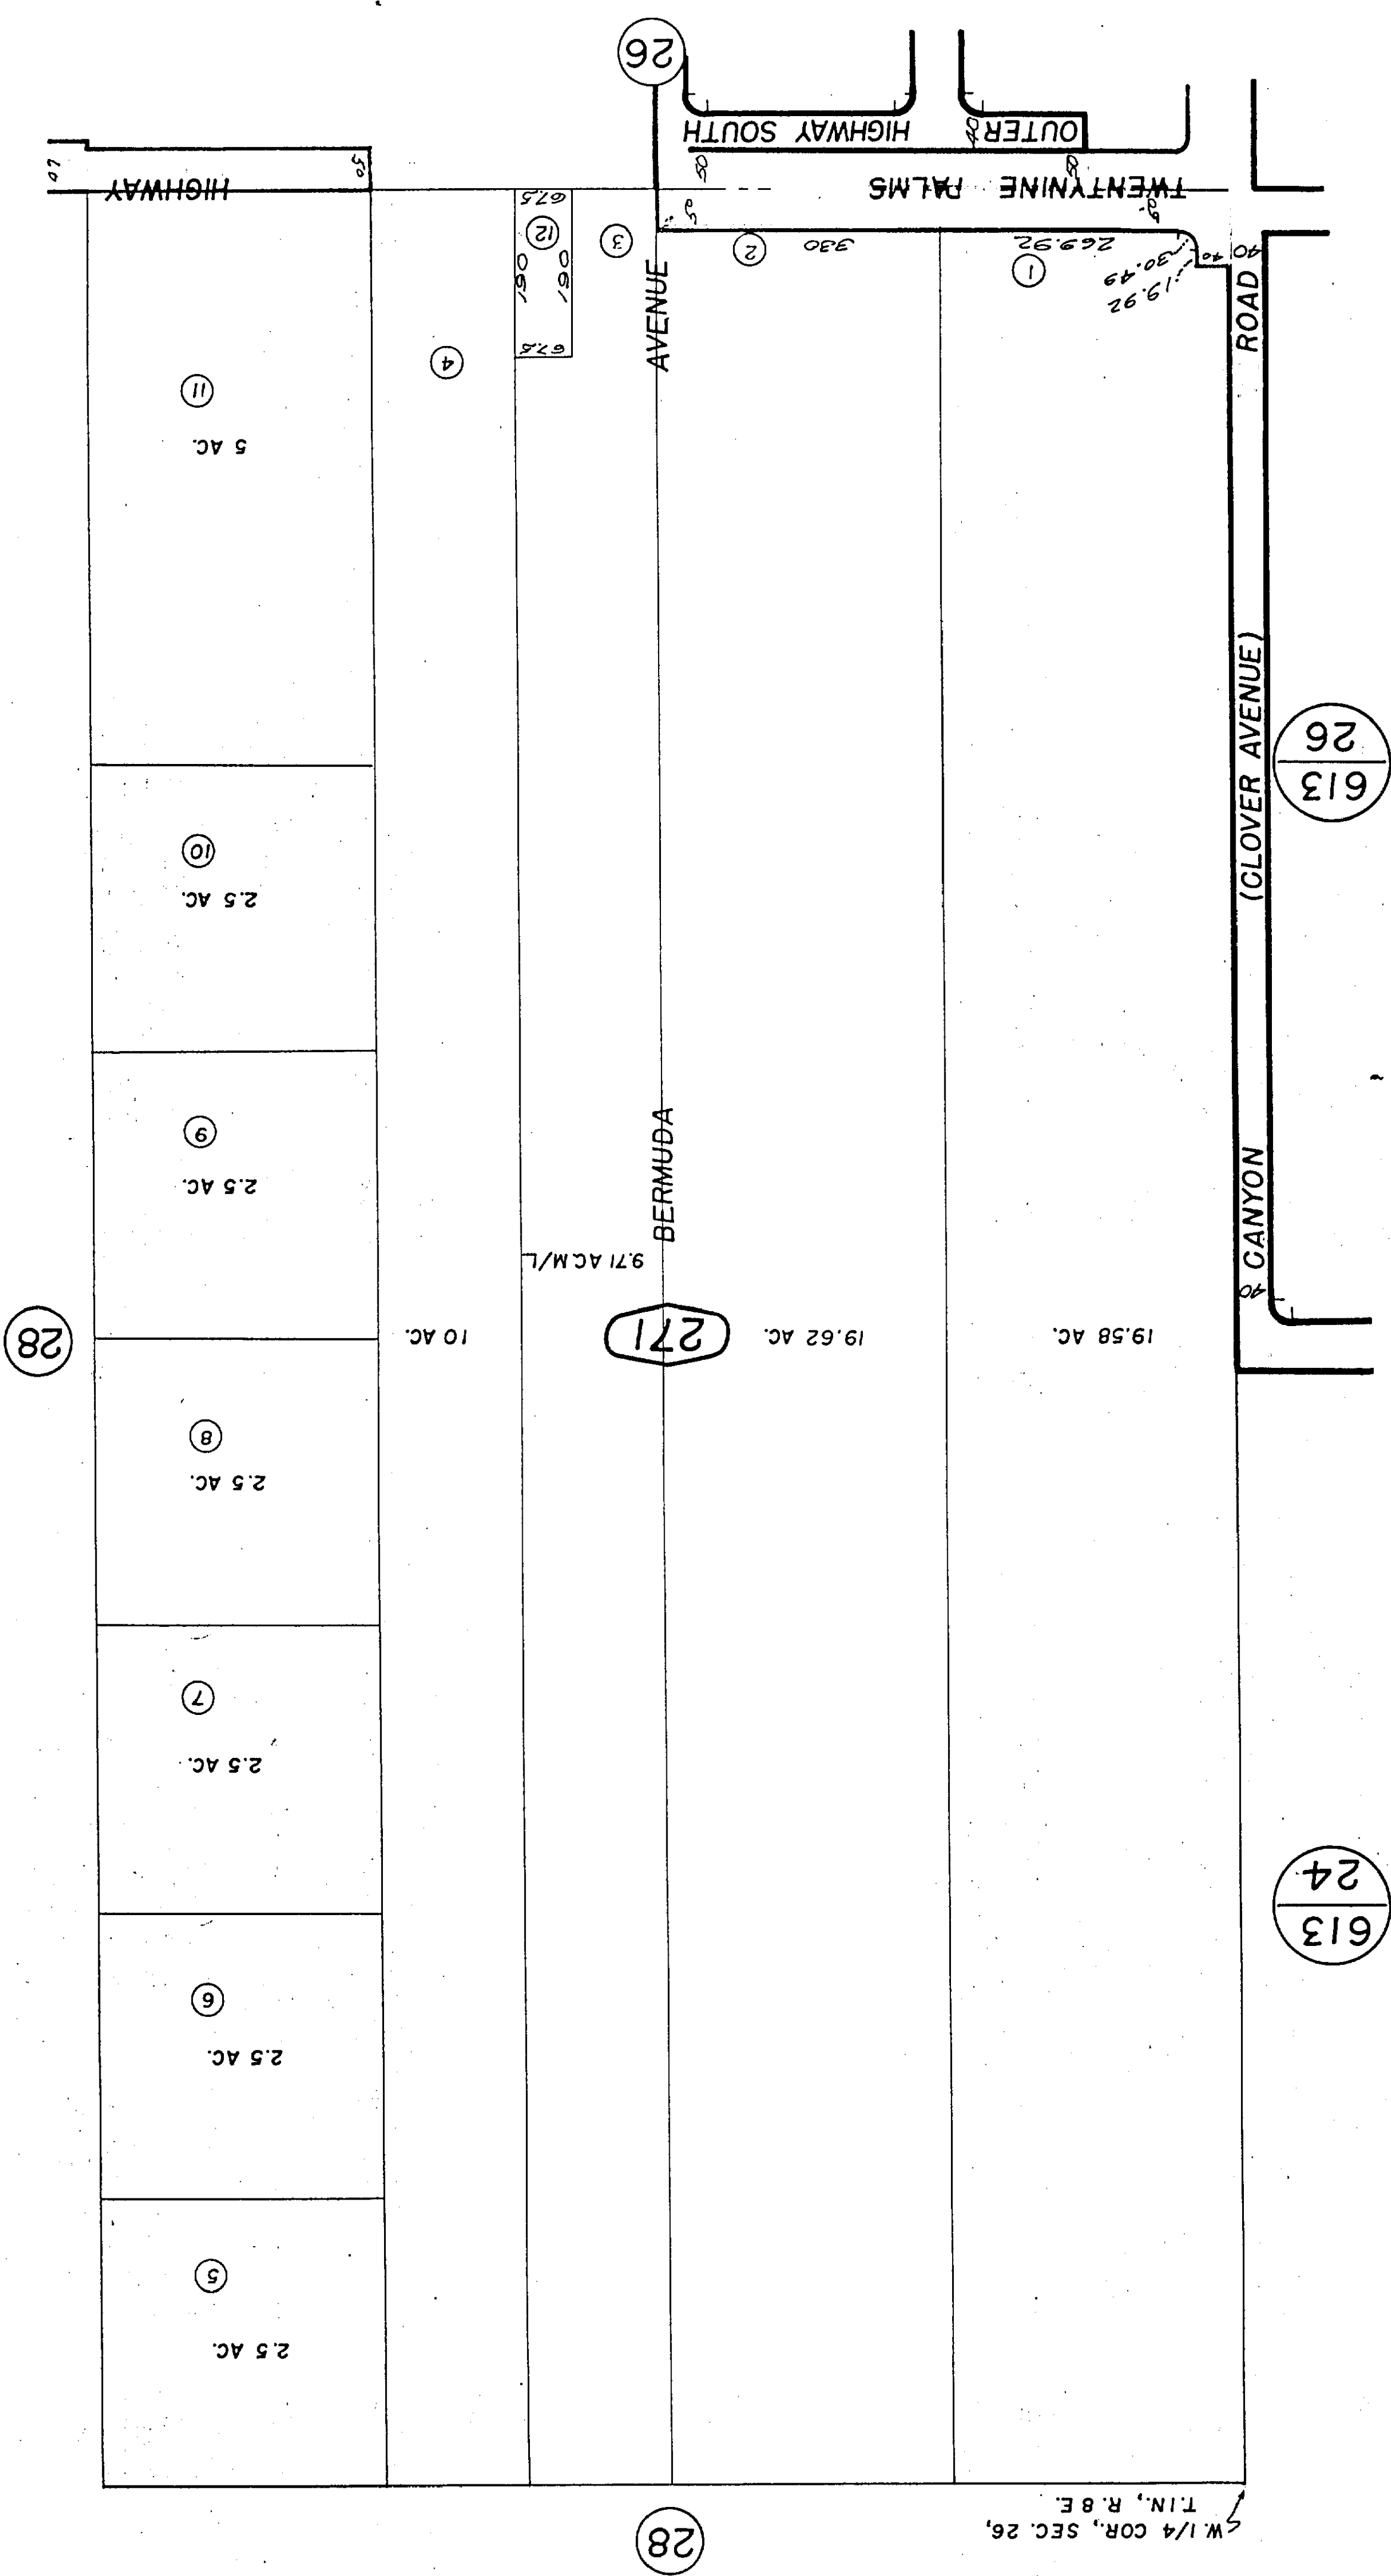


REVISED
11/8/67
12 15 81
6/15/94 RR

Assessor's Map MAY 9 1968
Book 614 Page 27
San Bernardino County

June 1960

THIS MAP SHOULD BE USED FOR REFERENCE PURPOSES ONLY. NO LIABILITY
IS ASSUMED FOR THE ACCURACY OF THE DATA SHOWN. PARCELS MAY NOT
COMPLY WITH LOCAL ORDINANCES.

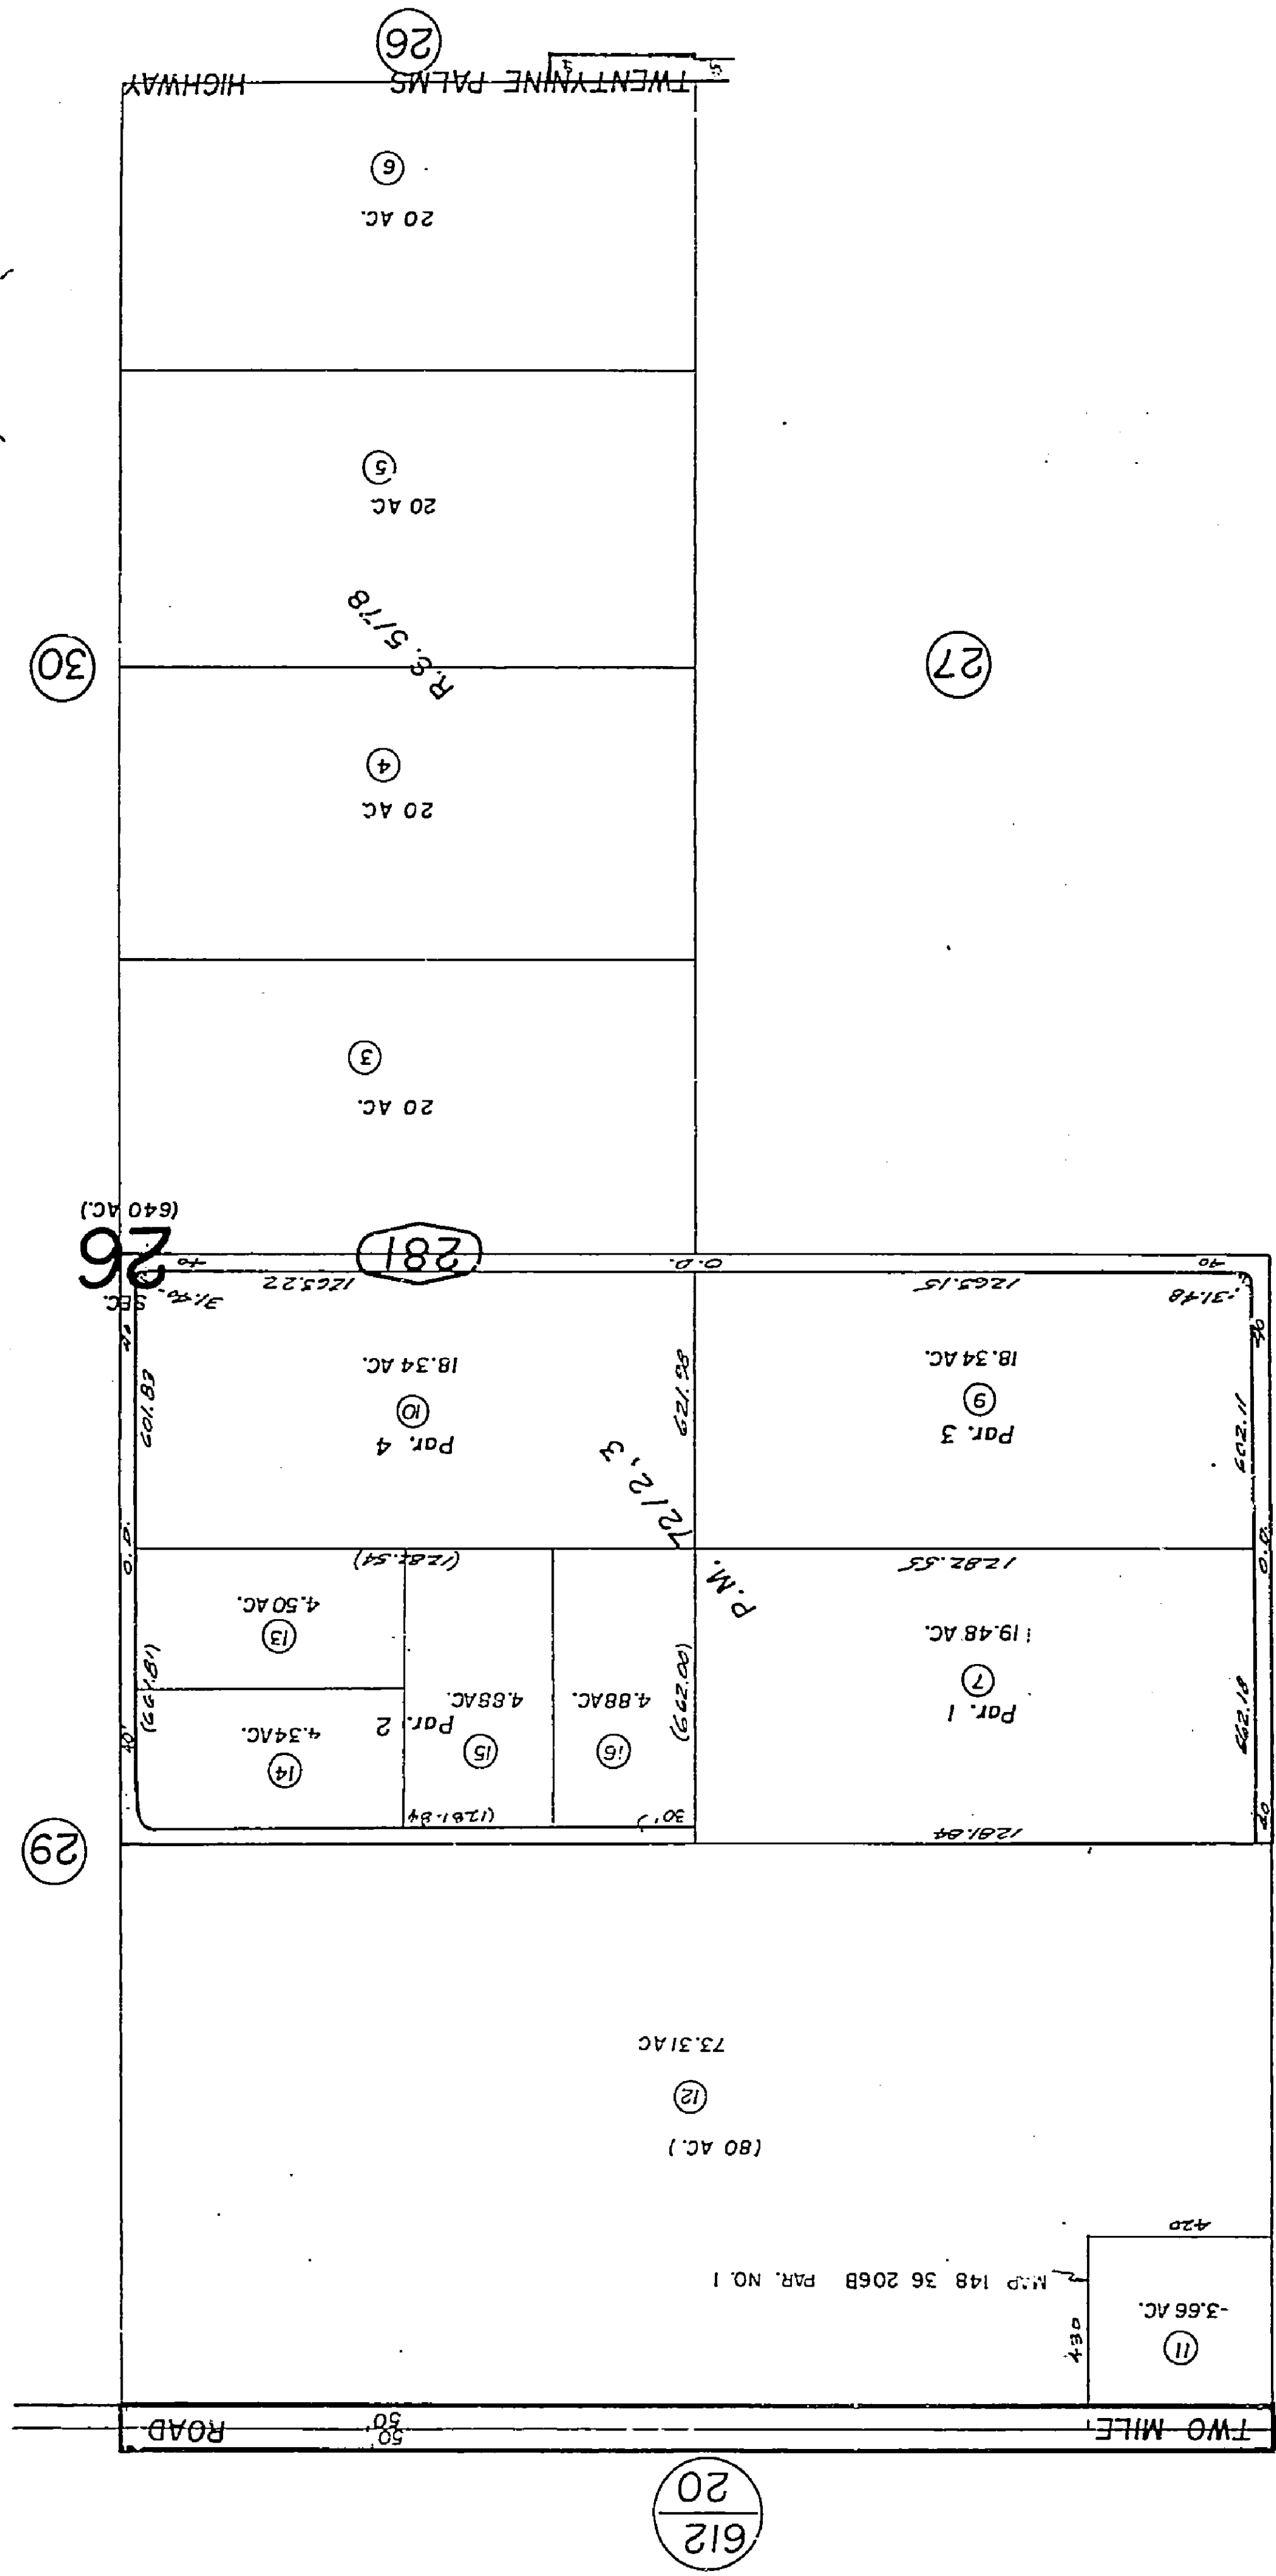



REVISED
7/20/94 AGS
5/20/91 AGS
1/27/92 SS
6/15/94 RR

AUG 9 1994
Assessor's Map
Book 614 Page 28
San Bernardino County

Parcel Map No. 7120, P.M. 72 / 2, 3

June 1960

THIS MAP SHOULD BE USED FOR REFERENCE PURPOSES ONLY. NO LIABILITY
IS ASSUMED FOR THE ACCURACY OF THE DATA SHOWN. PARCELS MAY NOT
COMPLY WITH LOCAL SUBDIVISION OR BUILDING ORDINANCES
MAY 09 2000

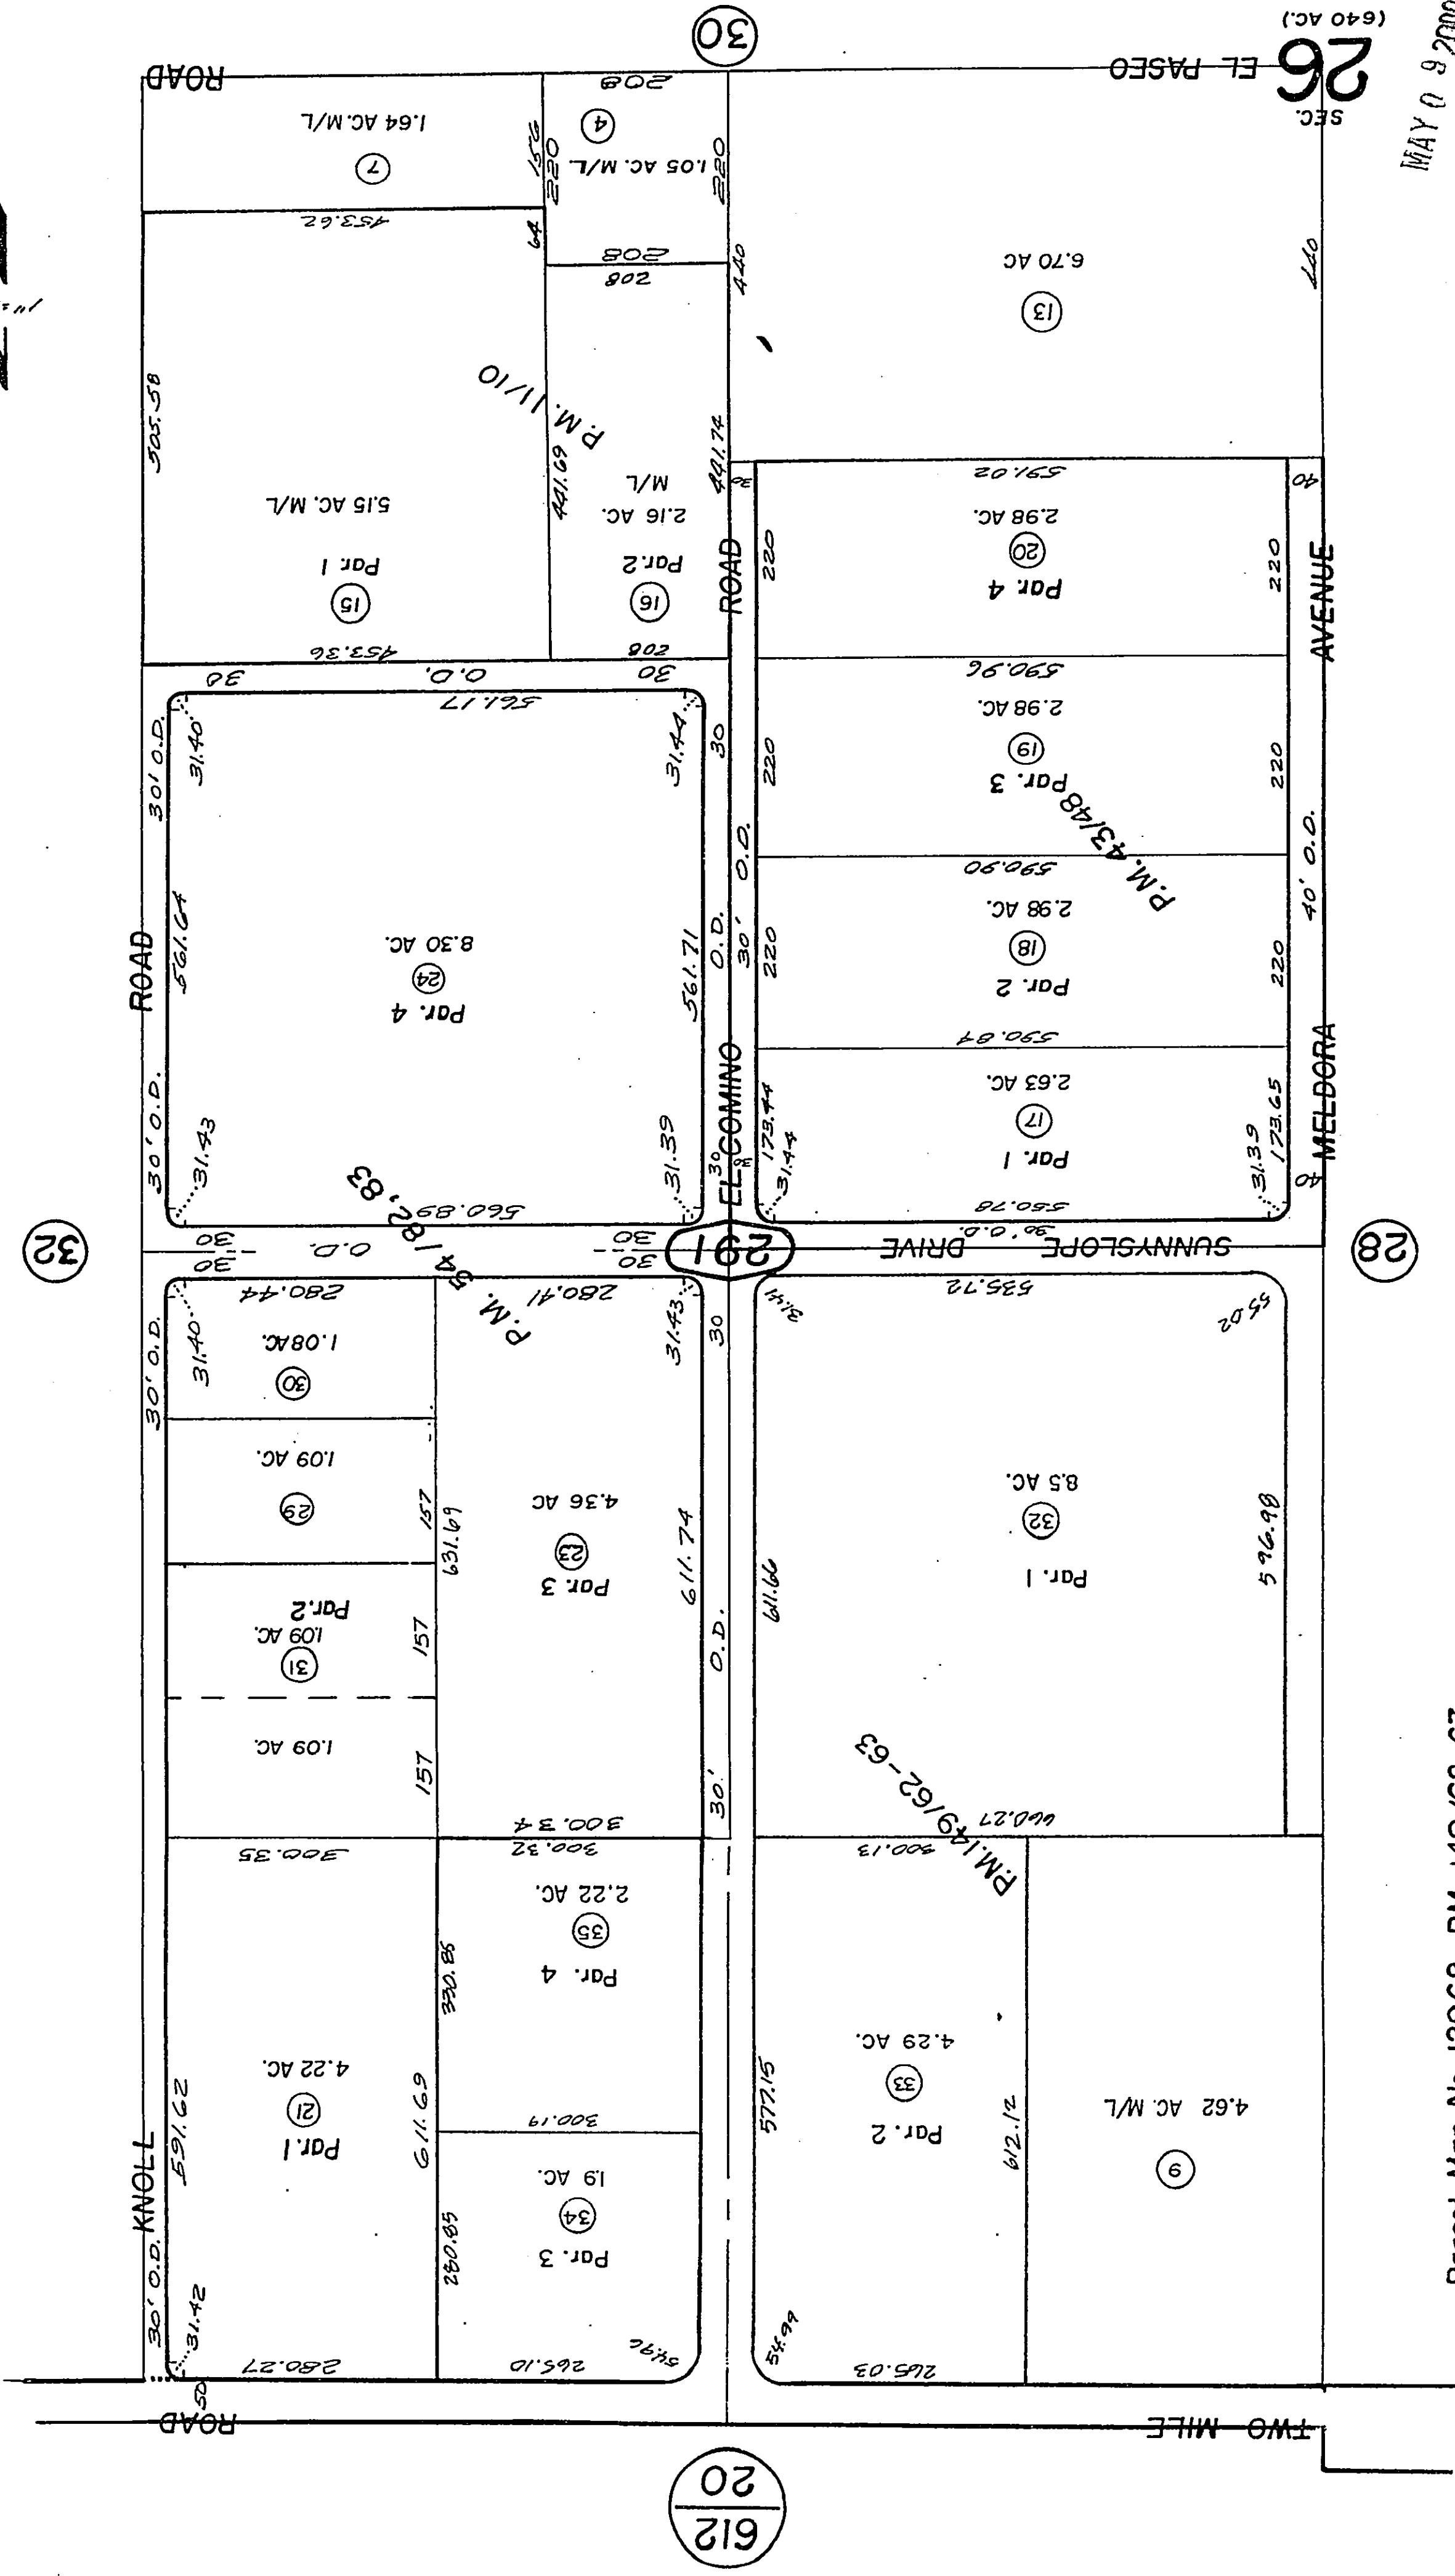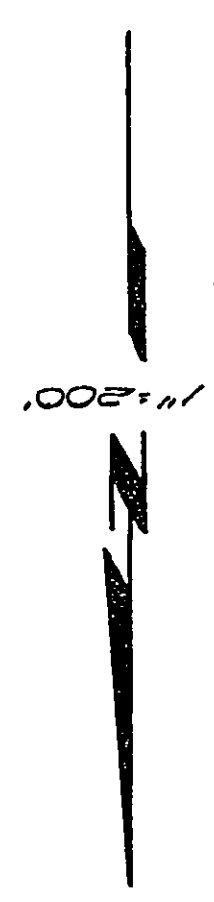


REVISED	NP	GP	RR
2/14/86	NP	GP	RR
2/21/87	NP	GP	RR
3/19/90	NP	GP	RR
8/20/90	NP	GP	RR
8/31/90	NP	GP	RR
6/15/94	NP	GP	RR

Assessor's Map
Book 614 Page 29
San Bernardino County

Parcel Map No. 12968, P.M. 149/62-63
Parcel Map No. 5233, P.M. 54/82,83
Parcel Map No. 4386, P.M. 43/48
Parcel Map No. 1020, P.M. 11/10

THIS MAP SHOULD BE USED FOR REFERENCE PURPOSES ONLY. NO LIABILITY
IS ASSUMED FOR THE ACCURACY OF THE DATA SHOWN. PARCELS MAY NOT
COMPLY WITH LOCAL SUBDIVISION OR BUILDING ORDINANCES
S.B.B. & M.
N.I.T. Sec 26
R.8
4/1/85
271M

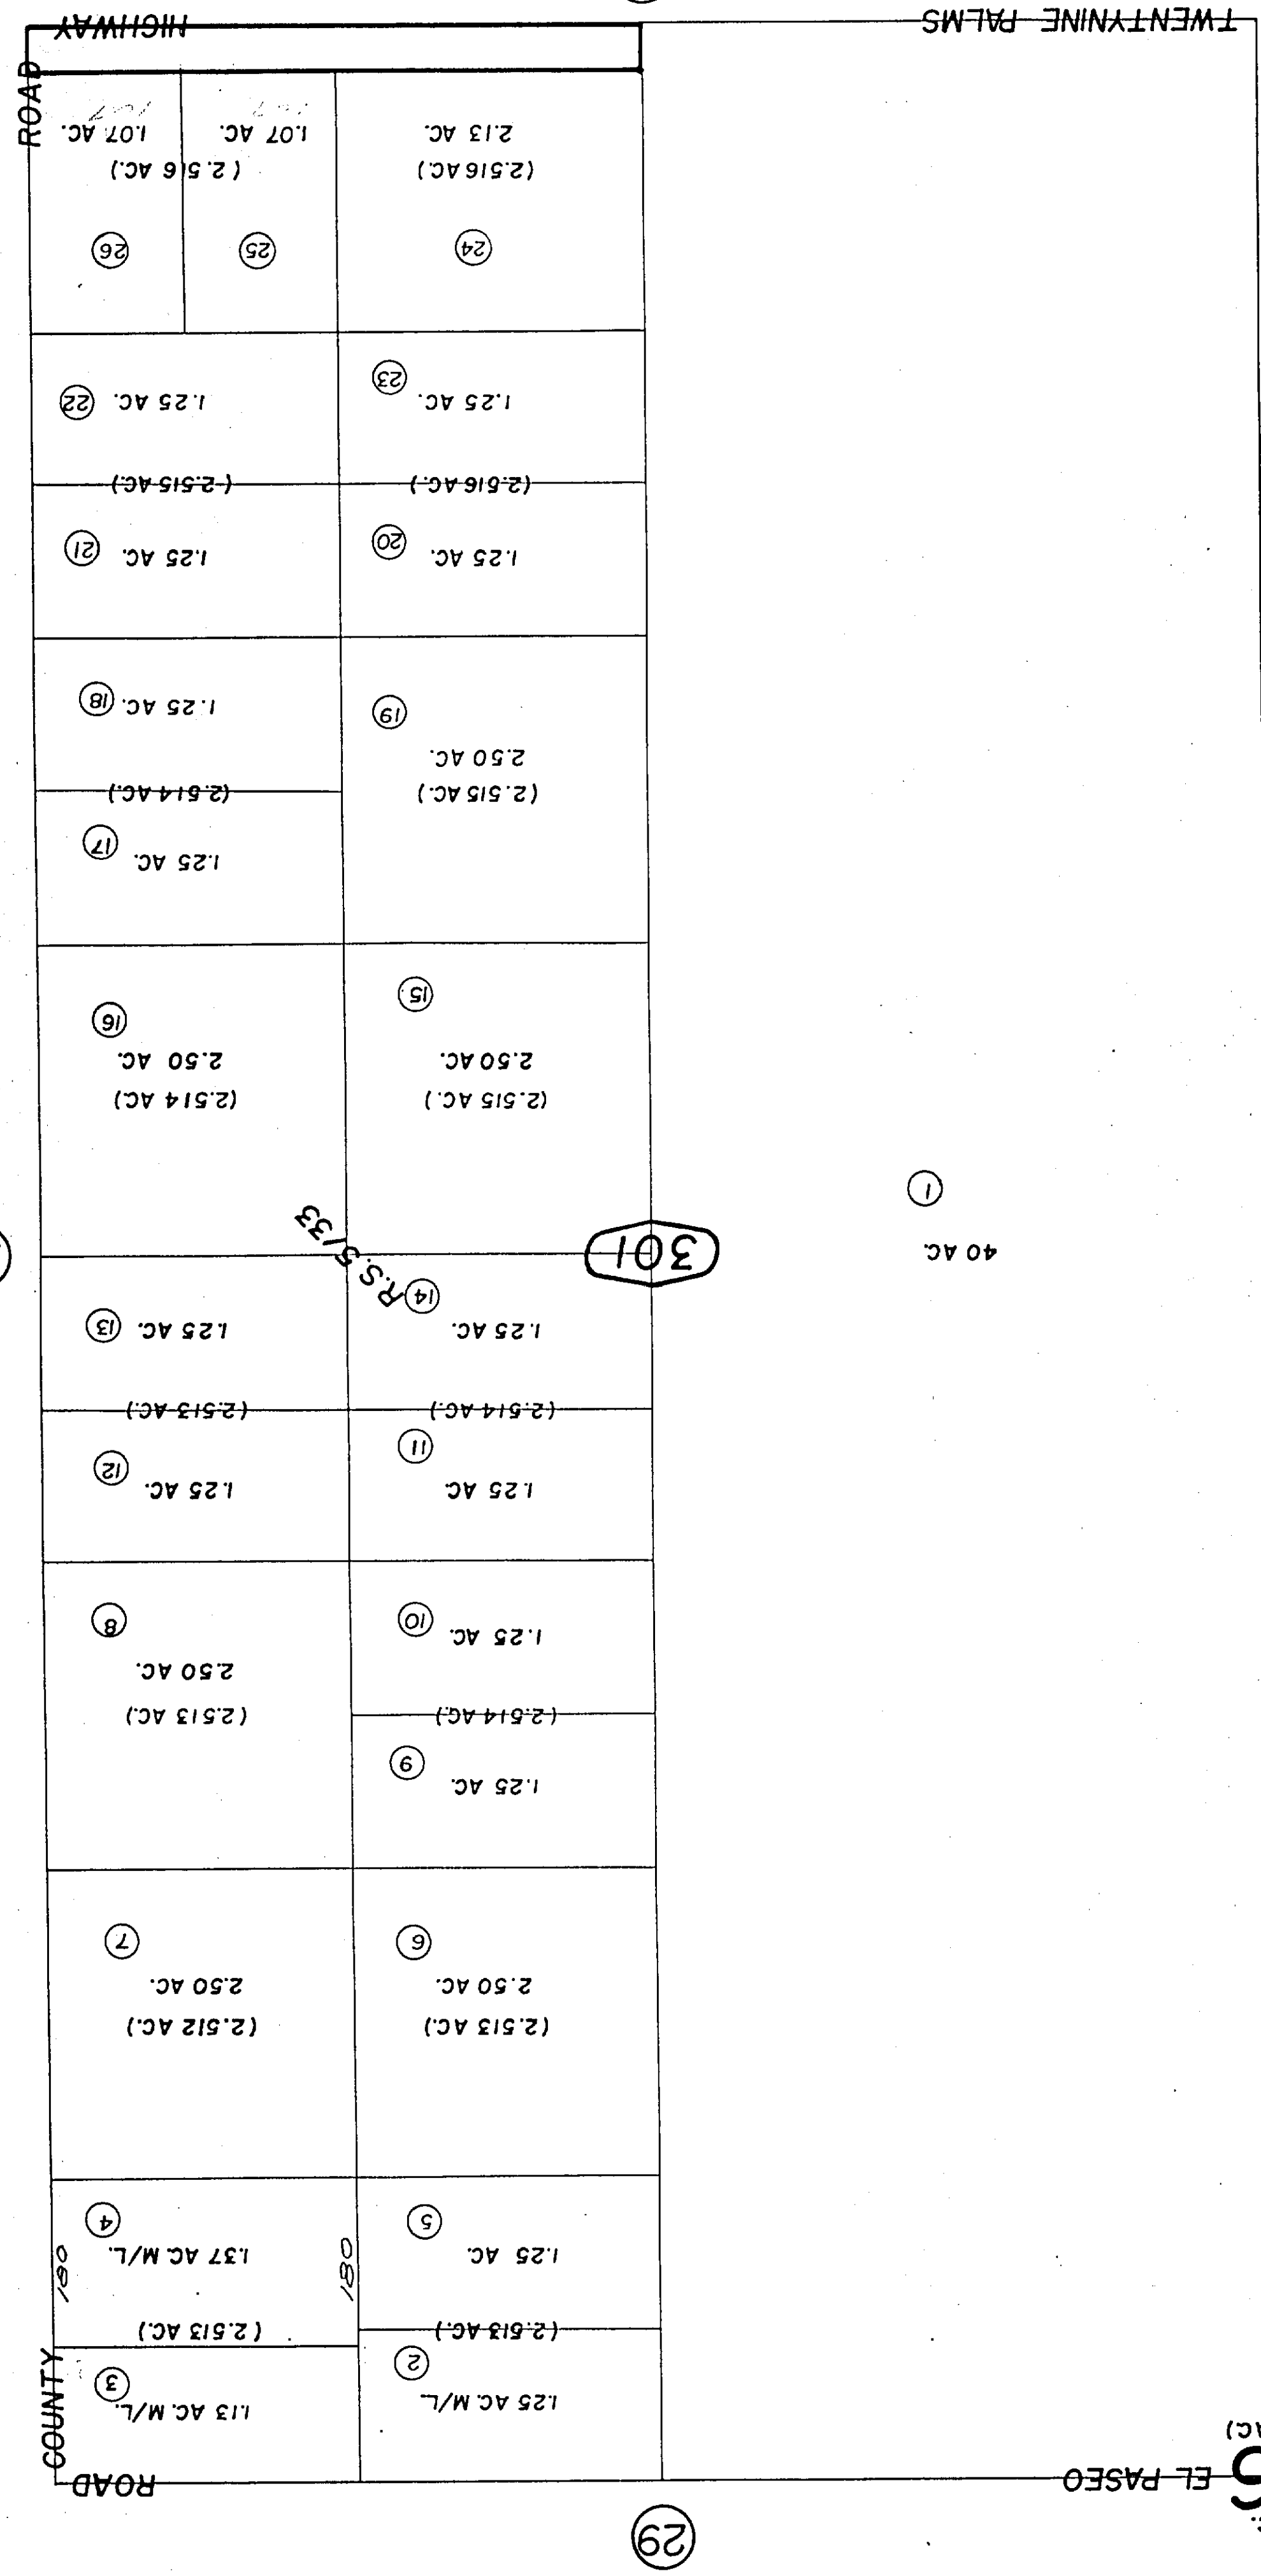



REVISED
11/8/67
6/15/94 RR

MAY 9 1994
Assessor's Map
Book 614 Page 30
San Bernardino County

Assessor's Map 26 Lot 1
Twentynine Palms

June 1960

THIS MAP SHOULD BE USED FOR REFERENCE PURPOSES ONLY. NO LIABILITY
IS ASSUMED FOR THE ACCURACY OF THE DATA SHOWN. PARCELS MAY NOT
CORRESPOND WITH THE SUBDIVISION RECORDS.

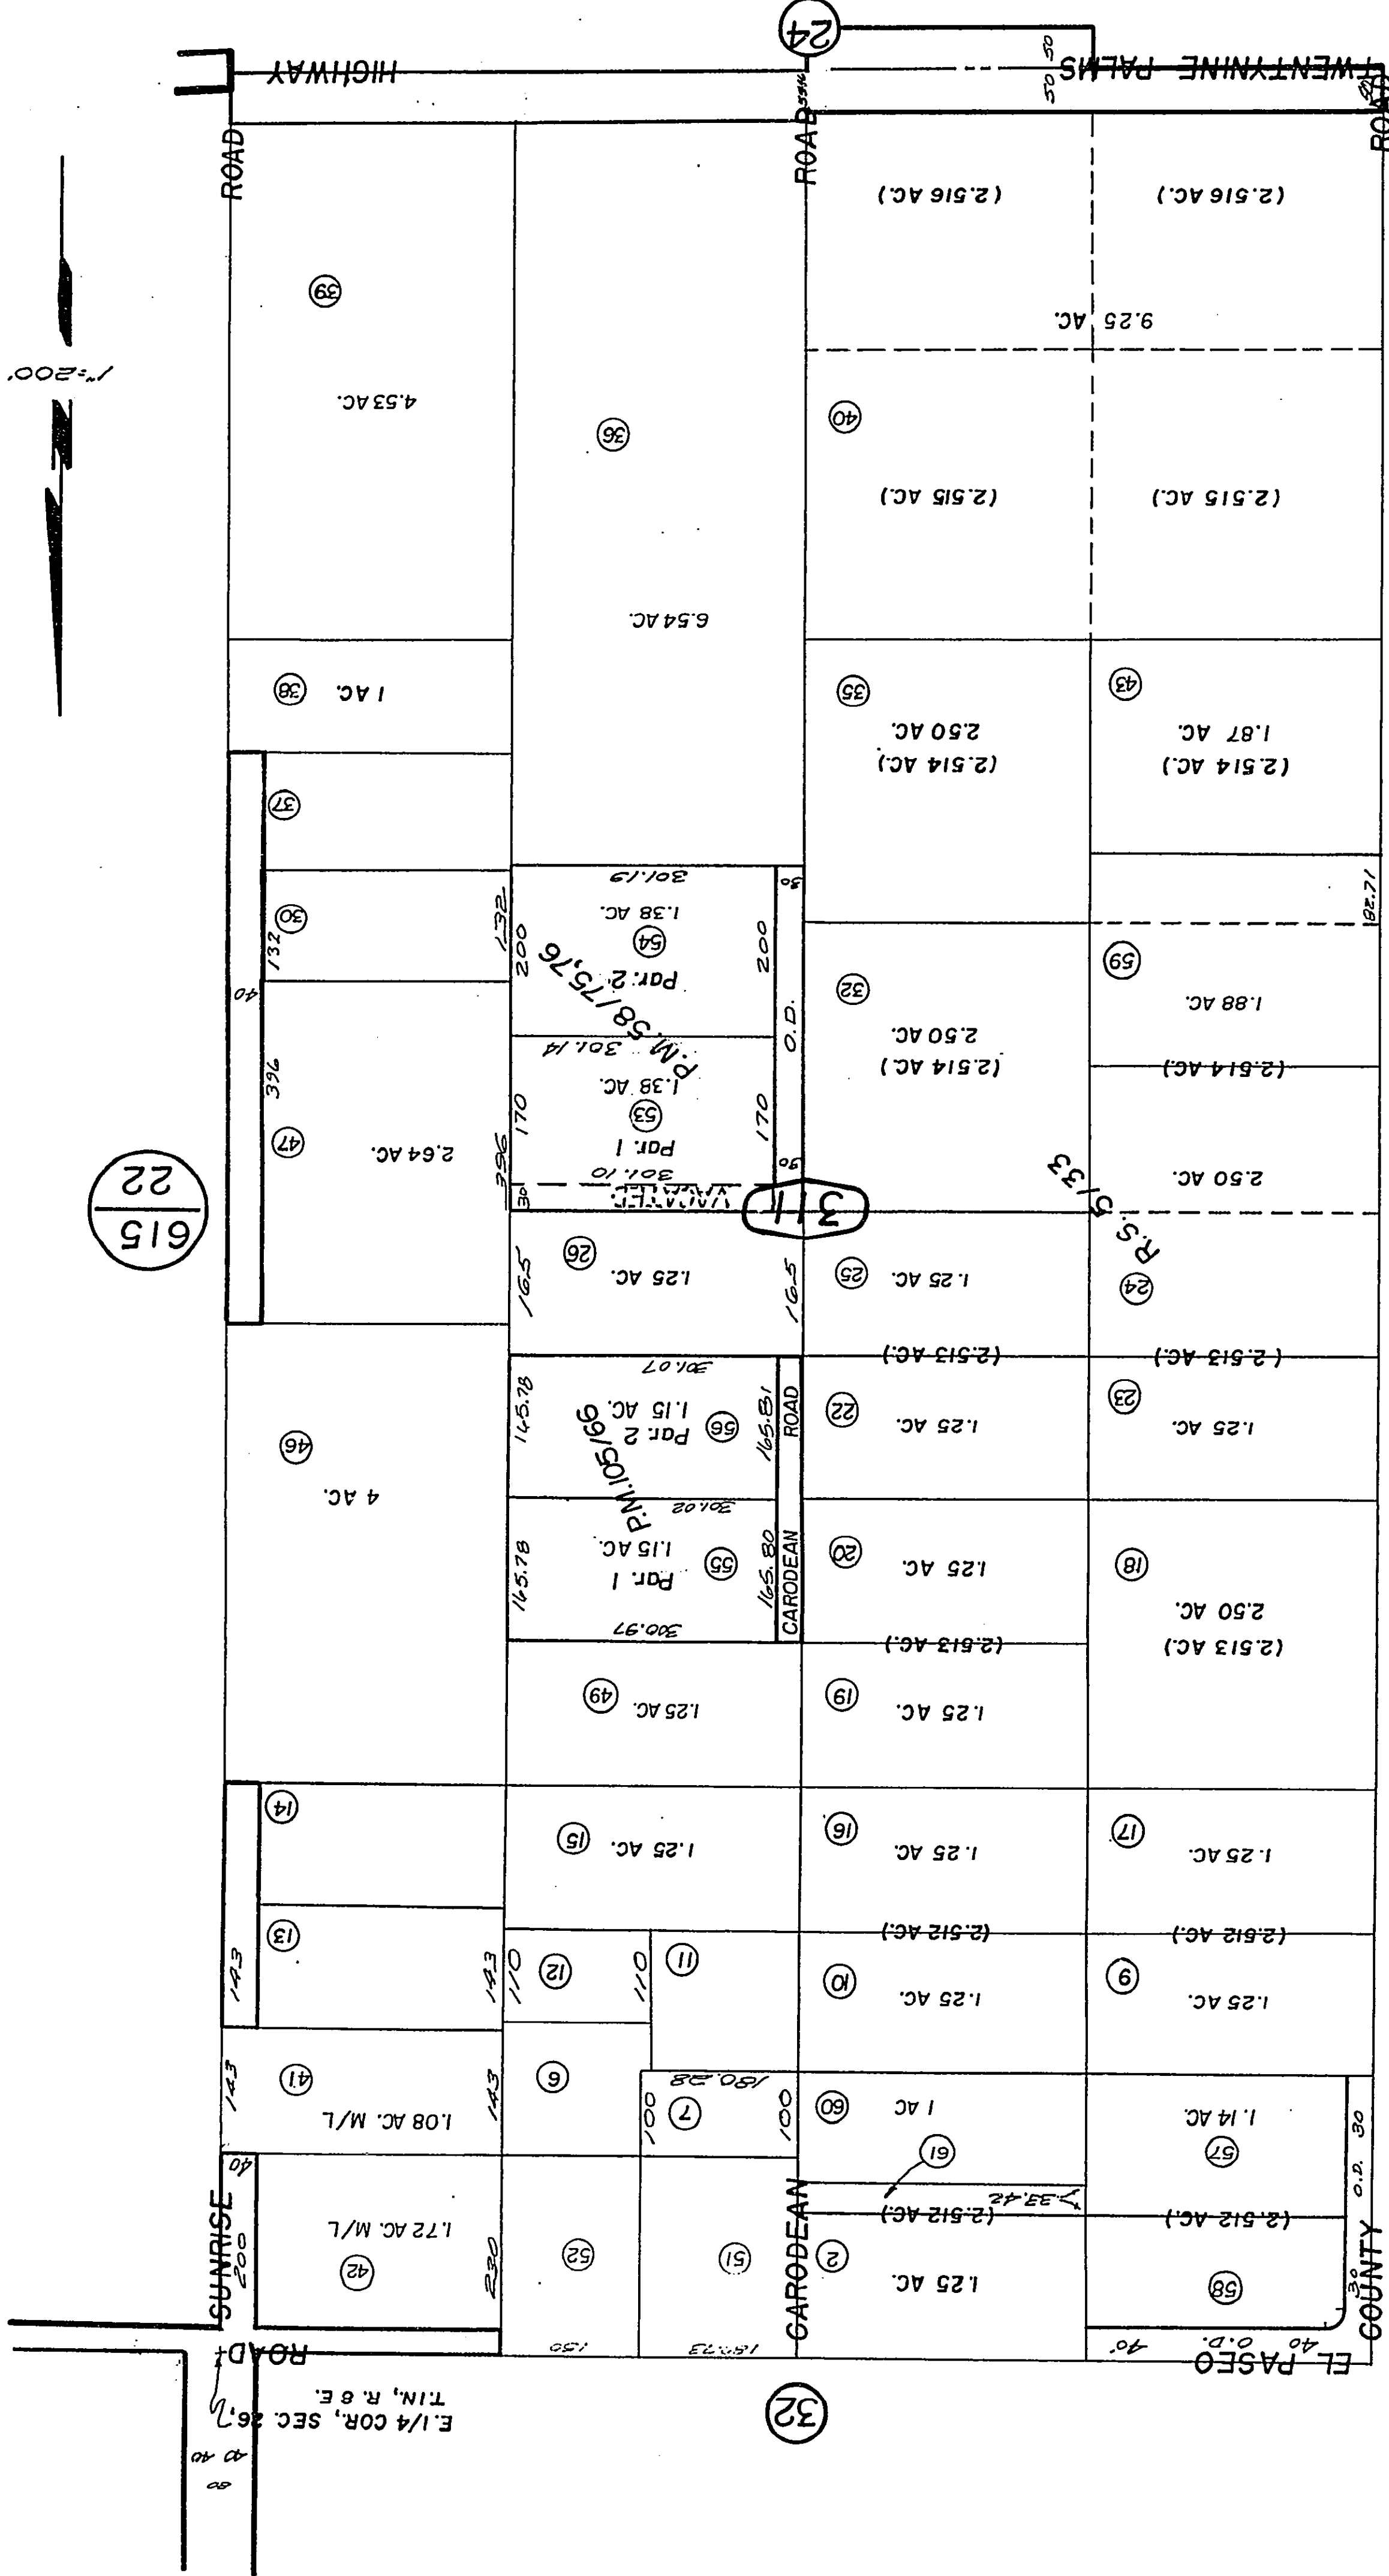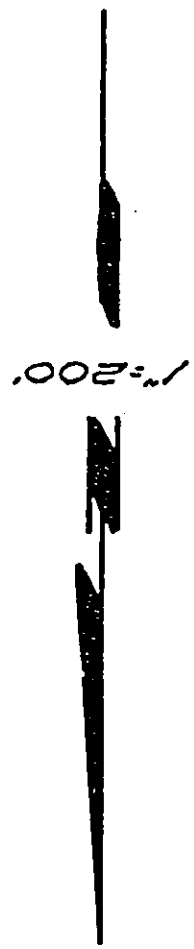

APR 03 2000

REVISED	JG	NP	KB	RR
2/21/95 CC	6 30 86	8 27 86	10 1 86	1/22/92
3/17/00				

Assessor's Map
Book 614 Page 31
San Bernardino County

Parcel Map No. 9614, P.M. 105/66
Parcel Map No. 5972, P.M. 58/75,76

June 1960

THIS MAP SHOULD BE USED FOR REFERENCE PURPOSES ONLY. NO LIABILITY
IS ASSUMED FOR THE ACCURACY OF THE DATA SHOWN. PARCELS MAY NOT
COMPLY WITH LOCAL SUBDIVISION OR BUILDING ORDINANCES.

E.12, NE.14, Sec. 26, T.1N, R.8E., S.B.B. & M.



615/26

615/21

612/20

29

REVISED
11/8/67
9/20/68
2/26/71
3/22/72
7 8 75
2 17 82
6/15/94 Rf

Assessor's Map MAY 9 1994
Book 614 Page 32
San Bernardino County

Parcel Map No. 7234, P.M. 71/39, 40

June 1960

